DISTANCE FROM ℄ ROAD: SEE NOTATION	CTC	TWP 132 N	ROUTE: 3A
STAKED BY: RE DATE: 8/11	PROJECT: MN537-2012	RNG 30 W	
REV. REV.	EXCHANGE: LINCOLN	SEC. 30 / 19, 29 / 20	SHEET: 4 OF 4
AS BUILT BY: DATE:	TOWNSHIP: SCANDIA VALLEY	CO. MORRISON	SERVICE AREA: LINCOLN

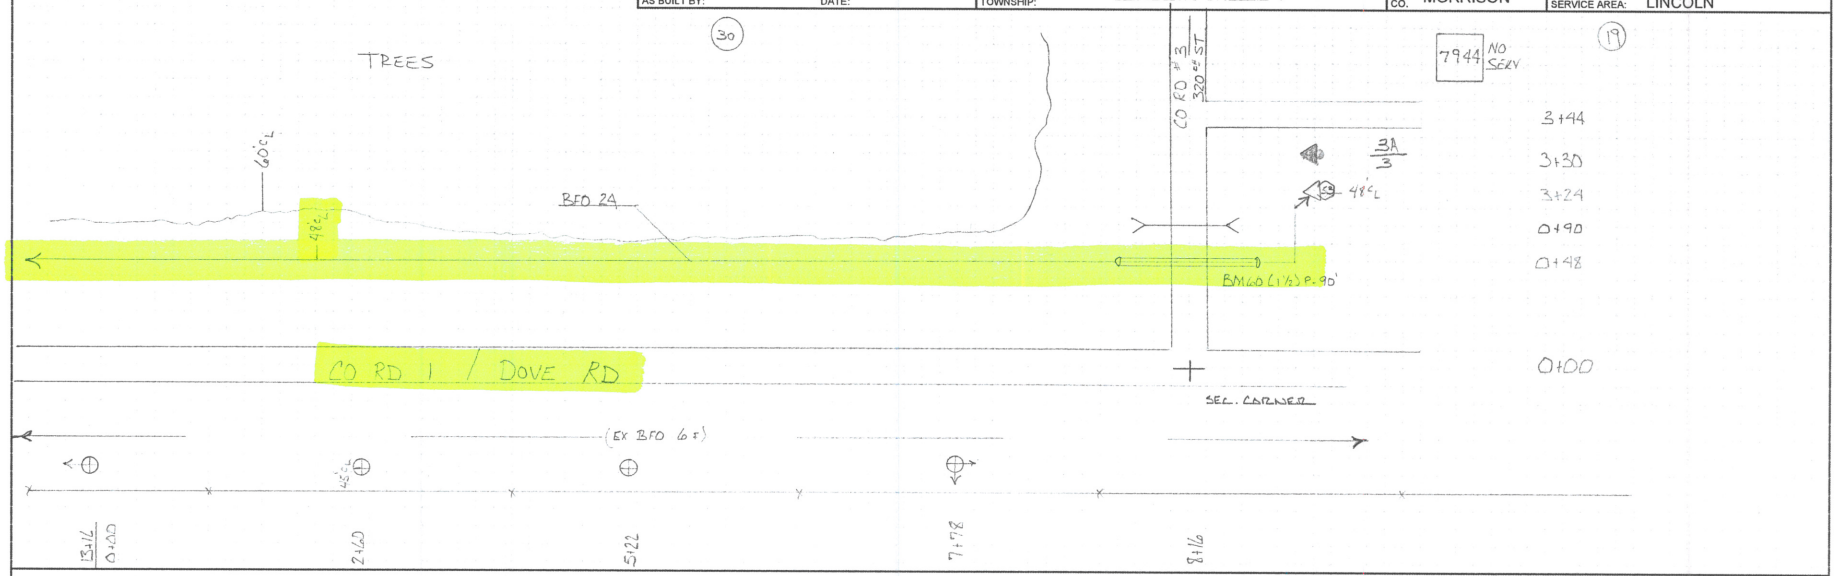

HOUSING NO.	BA	BDO	BFO	BH	BM	HBF	HO	NID	SUB NO.	SE	UD	UO	
		4 (56)	24		2 (5/8x8) 53 60 (1 1/2) P		1						
3		1	2640		1 2 90		END						
		1	2640		1 2 90								

Prepared By CNS 218-554-3000

DISTANCE FROM ℄ ROAD: SEE NOTATION	CTC	TWP 132 N	ROUTE: 3A
STAKED BY: RF DATE: 8/1	PROJECT: MN537-2012	RNG 30 W	
REV. / REV.	EXCHANGE: LINCOLN	SEC. 30/29	SHEET: 3 OF 4
AS BUILT BY: / DATE:	TOWNSHIP: SCANDIA VALLEY-1	CO. MORRISON	SERVICE AREA: LINCOLN

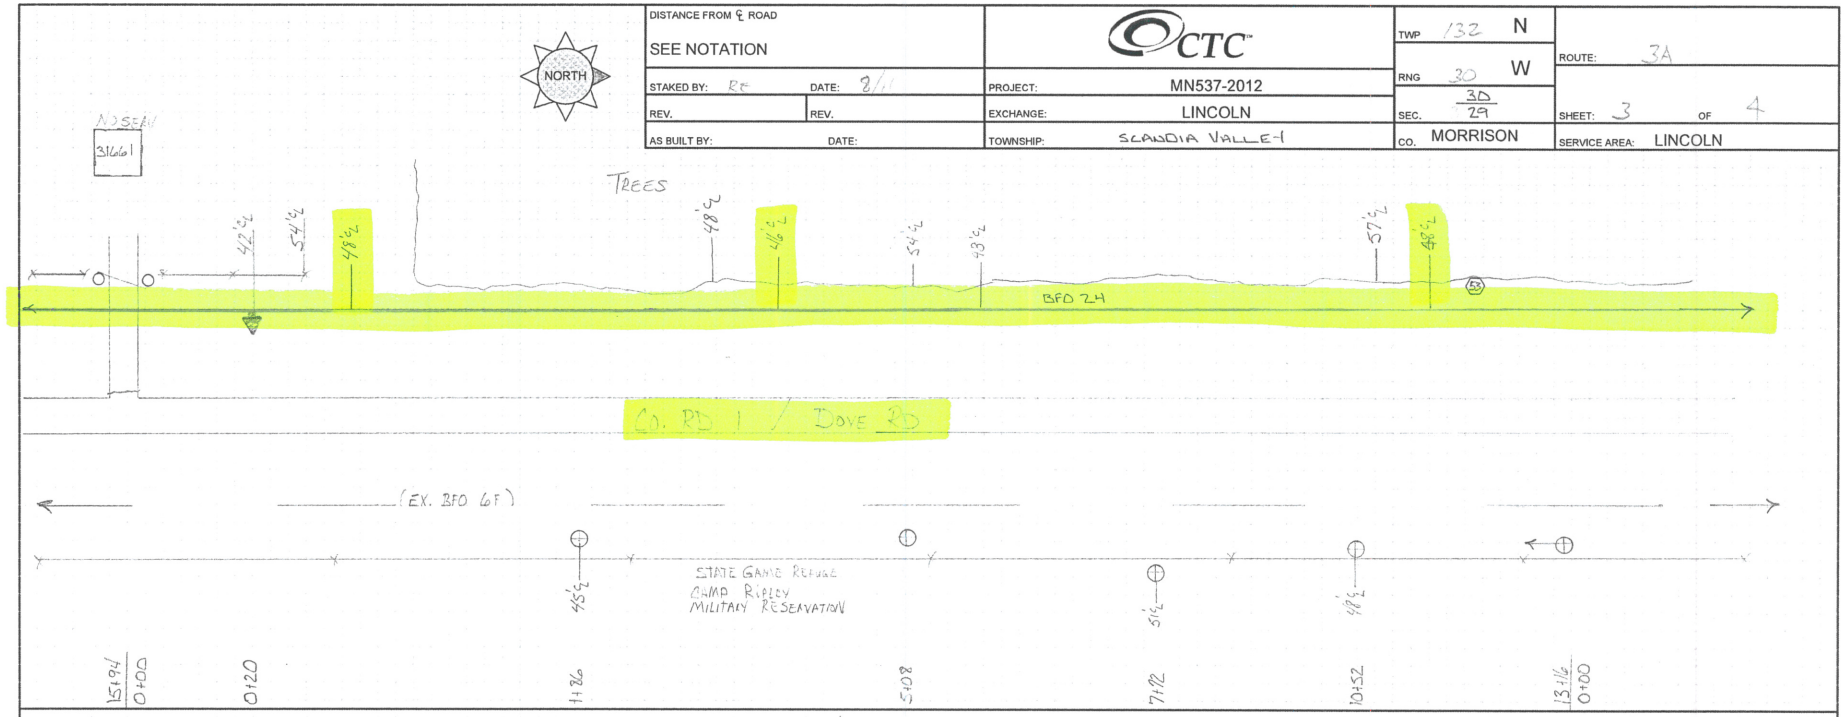

HOUSING NO.	BA	BDO	BFO	BH	BM	HBF	HO	NID	SUB NO.	SE	UD	UO	
					NO UNITS								

Prepared By CNS 218-564-3000

DISTANCE FROM ℄ ROAD: SEE NOTATION	CTC	TWP 132 N	ROUTE: 3A
STAKED BY: RC DATE: 8/11	PROJECT: MN537-2012	RNG 30 W	
REV. REV.	EXCHANGE: LINCOLN	SEC. 30/29	SHEET: 2 OF 4
AS BUILT BY: DATE:	TOWNSHIP: SCANDIA VALLEY	CO. MORRISON	SERVICE AREA: LINCOLN

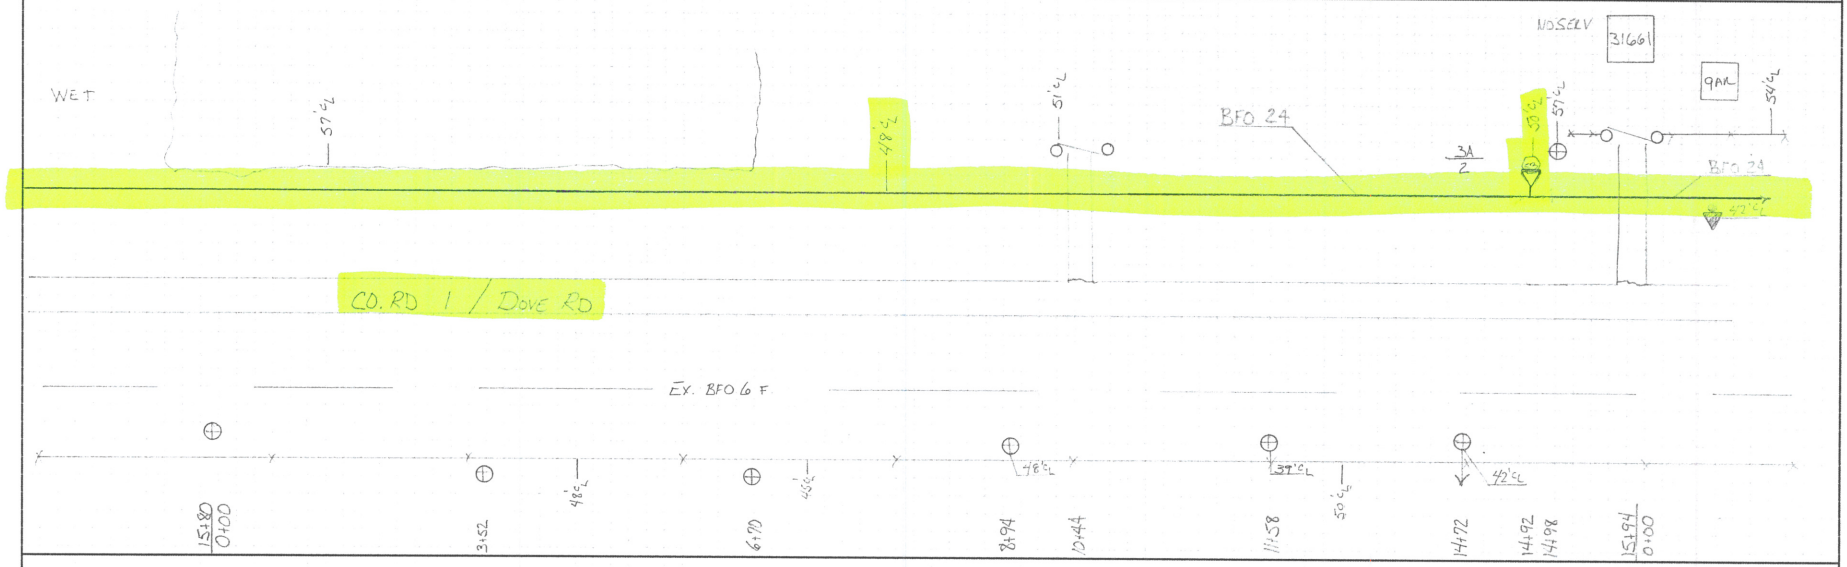

HOUSING NO.	BA	BDO	BFO	BH	BM	HBF	HO	NID	SUB NO.	SE	UD	UO	
		4 (SG)	24		2 (5/8)(8) 53		1						
2		1	2886		1 2		LOOP						
		1	2886		1 2								

Prepared By CNS 218-964-3700

DISTANCE FROM ℄ ROAD		CTC	TWP 132 N	ROUTE: 3A
SEE NOTATION			RNG 30 W	
STAKED BY:	DATE:	PROJECT: MN537-2012	SEC. 30 / 29	SHEET: 1 OF 4
REV.	REV.	EXCHANGE: LINCOLN		
AS BUILT BY:	DATE:	TOWNSHIP: SCANDIA VALLEY	CO. MORRISON	SERVICE AREA: LINCOLN

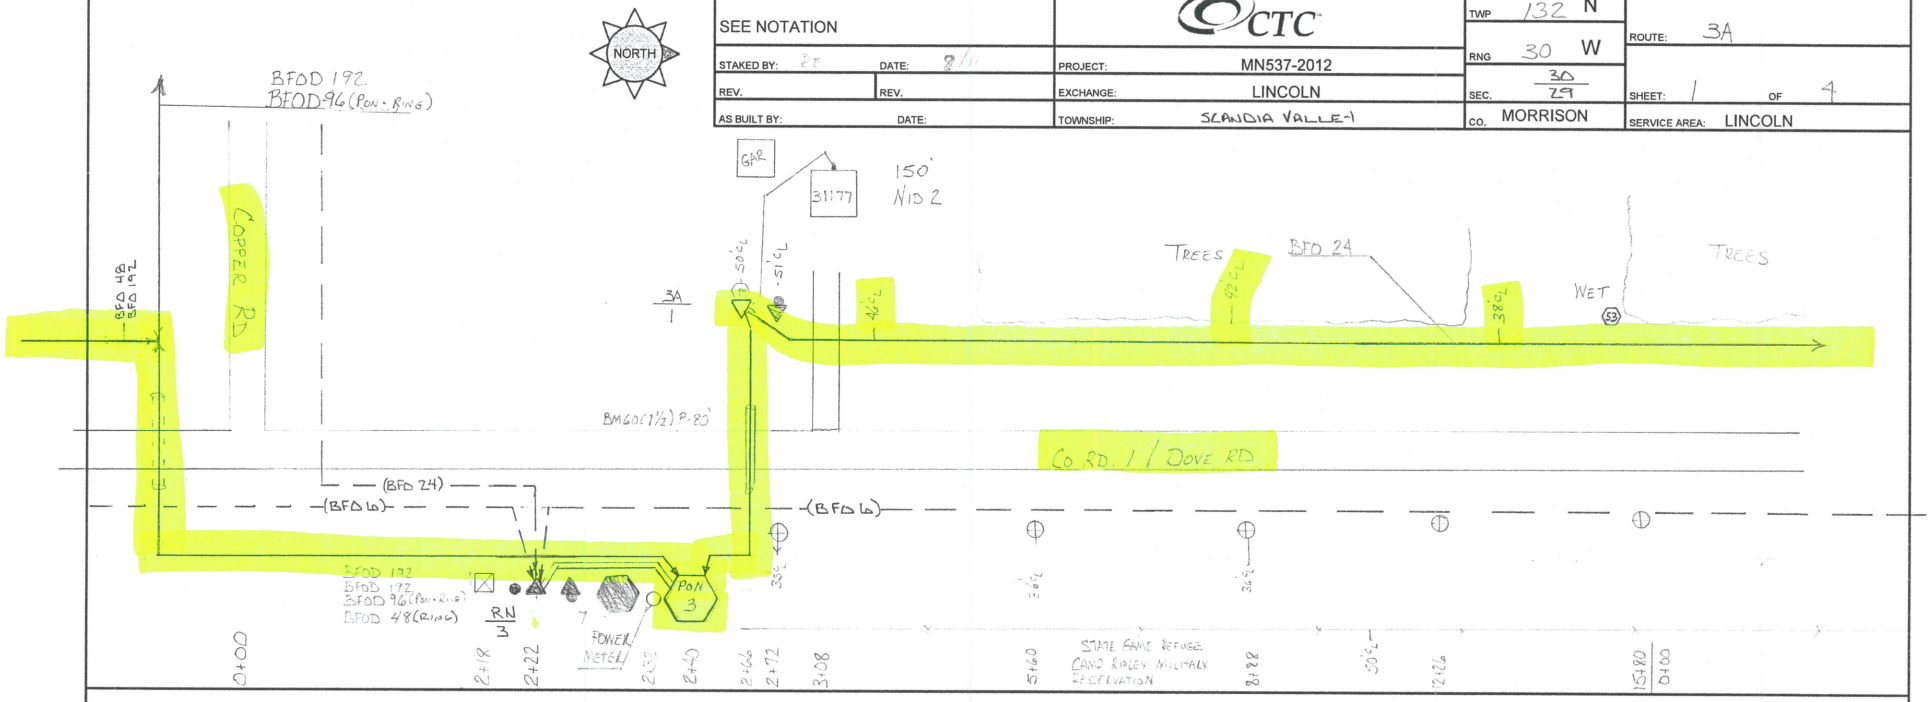

HOUSING NO.	BA	BDO			BFO				BH	BM				HBF		HBF		HO		NID		SUB NO.	SE		UD		UO		XZ	
			4 (SG)			24			F(30x48 x36) T	2 (5/8)(B)	21 (PON 3)	53	60 (1½) P	0 (60) (M)	0 (960) (M)	0 (2160) (L)	0 (2160) (L)	1		2			B 4			(1x1-1½) S			BDO 7	HBF 0
RN-3									1	1				1															1	1
PON 3										1	1				1	1	1	504								30				
1			1			260				1		1	80					1		1		31177	150							
			1			260			1	3	1	1	80	1	1	1	1	505		1			150			30			1	1

Prepared by CNS 215-524-5000

DISTANCE FROM ℄ ROAD		CTC	TWP 132 N	ROUTE: 3C
SEE NOTATION			RNG 30 W	
STAKED BY: DE	DATE: 8/11	PROJECT: MN537-2012	SEC. 29 32 / 30 31	SHEET: 1 OF 17
REV.	REV.	EXCHANGE: LINCOLN		
AS BUILT BY:	DATE:	TOWNSHIP: SCANDIA VALLEY	CO. MORRISON	SERVICE AREA: LINCOLN

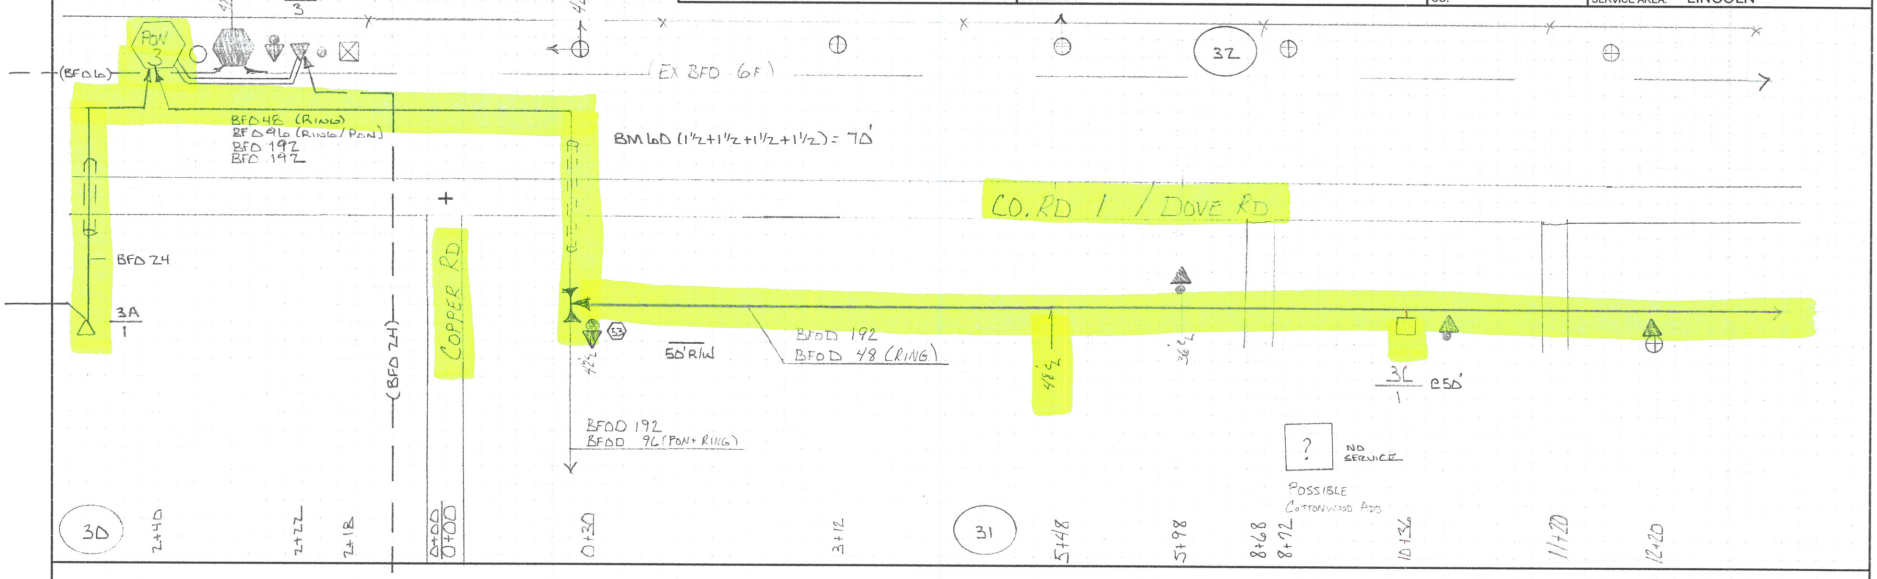

HOUSING NO.	BA	BDO	BFO		BFO				BH	BM					HBF		HO		NID		SUB NO.	SE		UD		UO		
			(48" Ring	192)D	(48" Ring	96" Pon	192"	192)D	F(36x60 x36)T	2 (5/8)(8)	53			60(1½+1½+1½+1½)P		D (192) (L)	1											
1			1036 Expl.	1100	430	430	430	430	1	1	1			70		1	Loop											
			1036	1100	430	430	430	430	1	1	1			70		1												

Prepared By CNS 218-554-3000

STATE GAME REFUGE
CAMP RIPLEY MILITARY RESERVATION

NORTH

DISTANCE FROM ℄ ROAD: SEE NOTATION	CTC	TWP 132 N	ROUTE: 3C
STAKED BY: RC DATE: 8/11	PROJECT: MN537-2012	RNG 30 W	
REV. REV.	EXCHANGE: LINCOLN	SEC. 32/31	SHEET: 2 OF 17
AS BUILT BY: DATE:	TOWNSHIP: SCANDIA VALLEY	CO. MORRISON	SERVICE AREA: LINCOLN

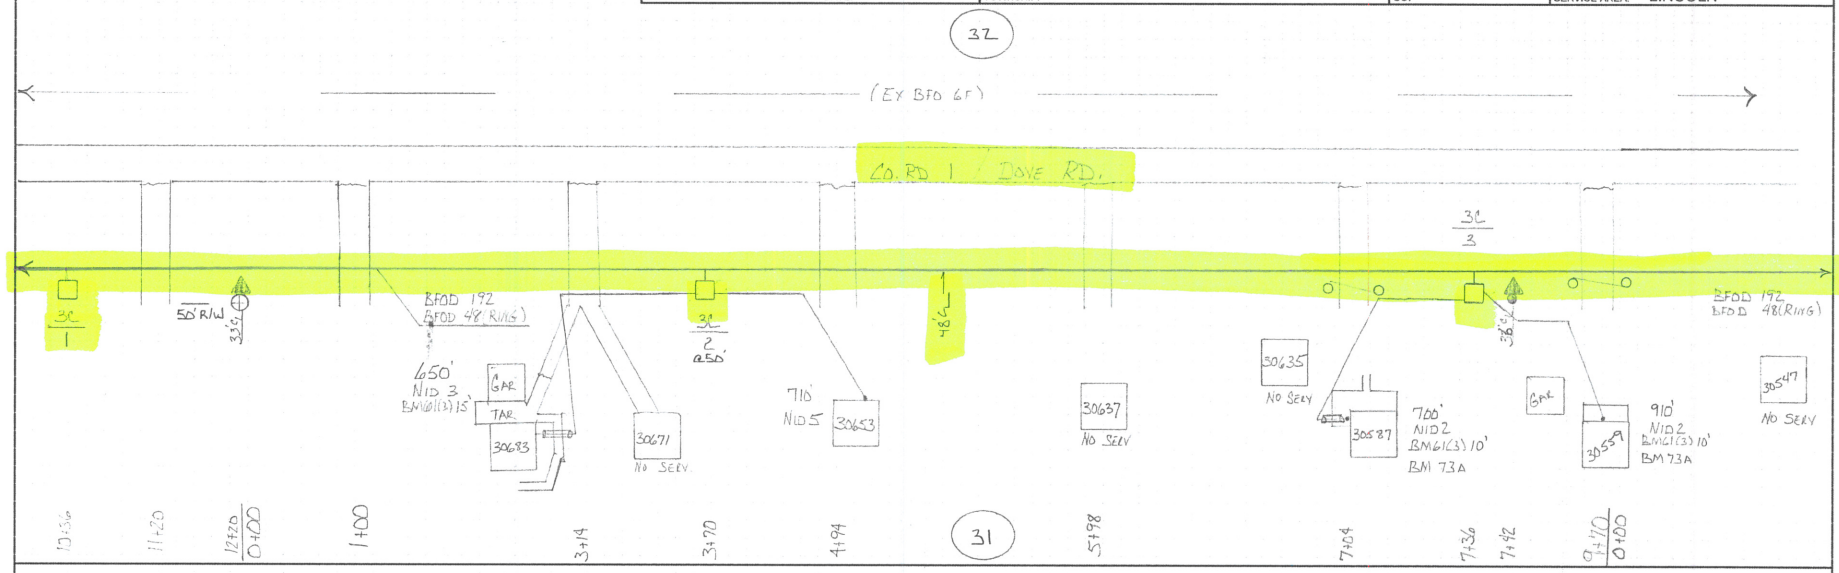

HOUSING NO.	BA	BDO	BFO		BH	BM			HBF		HO	NID	NID		SUB NO.	SE	UD	UO
			(48 ÷ RING	192) D	F(36x60 x36)T	2 (5/8)(8)	61 (3)	73		Δ (192) (L)	1	2	3	5		B 4		
2			602 EXP	730	1	1	15			1	2		1		30683	650		
														1	30653	710		
3			414 EXP	542	1	1	10	1		1	2	1			30587	700		
							10	1				1			30559	910		
			1016	1272	2	2	35	2		2	4	2	1	1		2970		

Prepared By CNS 218-564-3000

DISTANCE FROM ℄ ROAD: SEE NOTATION	CTC	TWP 132 N	ROUTE: 3C
STAKED BY: 2E DATE: 8/11	PROJECT: MN537-2012	RNG 30 W	
REV. / REV.	EXCHANGE: LINCOLN	SEC. 32/31	SHEET: 3 OF 17
AS BUILT BY: DATE:	TOWNSHIP: SCANDIA VALLEY	CO. MORRISON	SERVICE AREA: LINCOLN

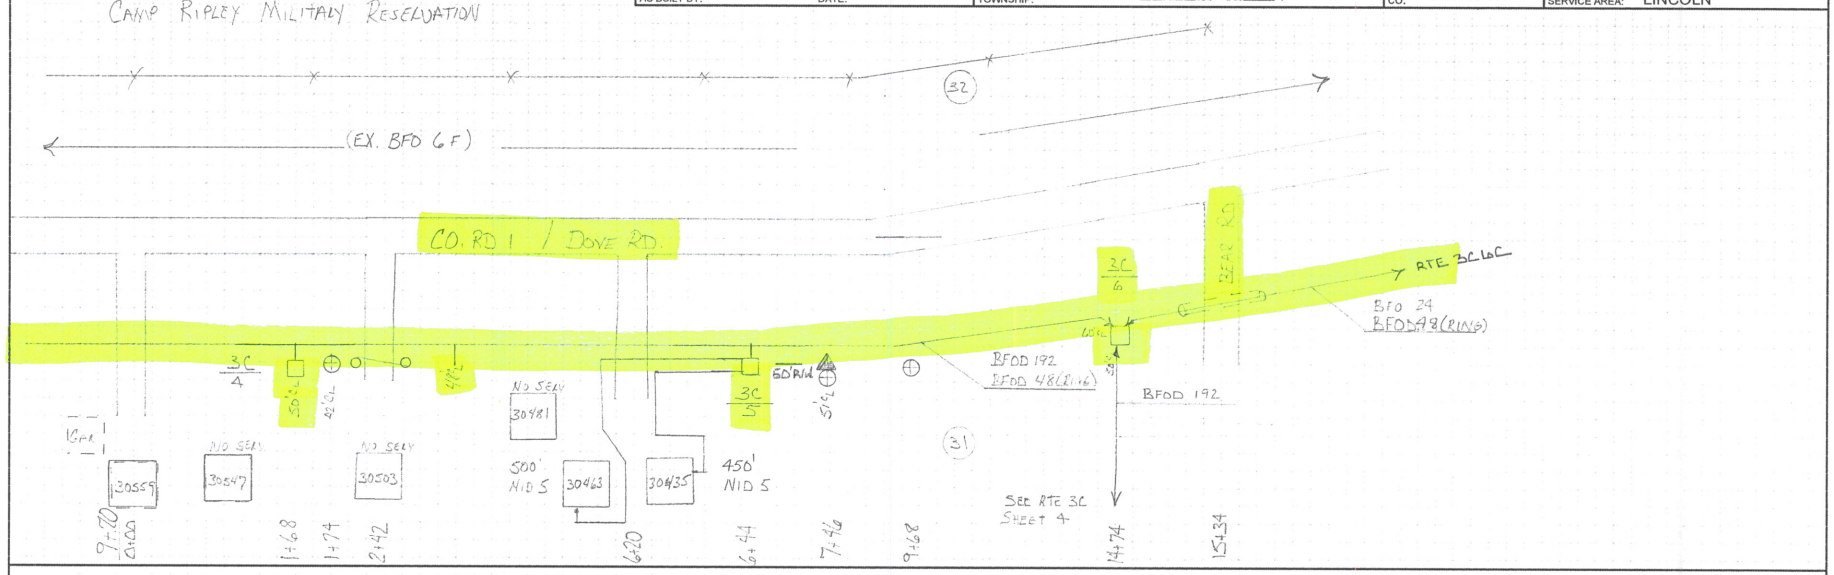

HOUSING NO.	BA	BDO	BFO		BH	BM	HBF	HO	NID	SUB NO.	SE	UD	UO
			(48 ½ RING)	192) D	F(36x60 x36) T	2 (5/8x8)	D (192) (L)	1	5		B 4		
4			450 EXPR	580	1	1	1	LOOP					
5			532 EXPR	660	1	1	1	2	1	30463	500		
									1	30435	450		
6			882 EXPR	1010	1	1	1	24					
			1864	2250	3	3	3	26	2		950		

Prepared By CNS 218-564-3000

DISTANCE FROM ℄ ROAD: SEE NOTATION	CTC	TWP 132 / 131 N	ROUTE: 3C6C
STAKED BY: RE DATE: 8/11	PROJECT: MN537-2012	RNG 30 W	
REV. / REV.	EXCHANGE: LINCOLN	SEC. 32 / 5	SHEET: 1 OF 3
AS BUILT BY: DATE:	TOWNSHIP: SCANDIA VALLEY	CO. MORRISON	SERVICE AREA: LINCOLN

HOUSING NO.	BA	BDO	BFO	BH	BM	HBF	HO	NID	SUB NO.	SE	UD	UO	
					NO UNITS								

Prepared By CNS 218.564.3000

DISTANCE FROM ℄ ROAD: SEE NOTATION	CTC	TWP 131 N	ROUTE: 3C6C
STAKED BY: RE DATE: 8/11	PROJECT: MN537-2012	RNG 30 W	
REV. / REV.	EXCHANGE: LINCOLN	SEC. 5	SHEET: 2 OF 3
AS BUILT BY: DATE:	TOWNSHIP: SCANDIA VALLEY	CO. MORRISON	SERVICE AREA: LINCOLN

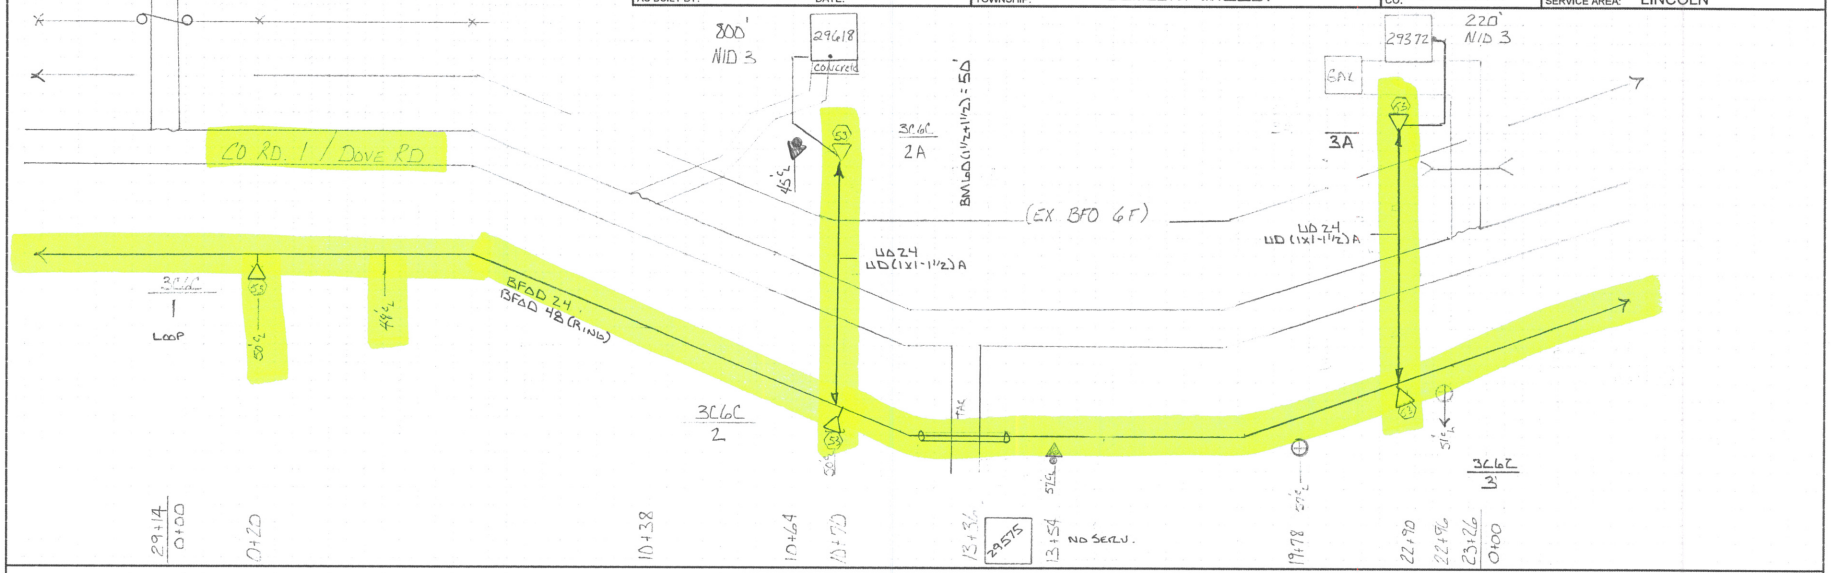

HOUSING NO.	BA	BDO	BFO	BH	BM	HBF	HO	NID	SUB NO.	SE	UD	UO
		4 (56)	(24 ÷ 48)D RING		2 (5/8)(8) 53	60 (1½+1½) P	1	3		B 4	(1x1-1½) A	24
1		1	3096 3006 EXPT		1 2	80	LOOP					
2		1	1120 1088 EXPT		1 1		2					
2A		1			1 1		1	1	29618	800	100	144
3		1	1288 1256 EXPT		1 1	50	2					
3A		1			1 1		1	1	29372	220	100	144
		5	5504 5350		5 6	130	6	2		1020	200	288

PREPARED BY CNS 218-564-3000

DISTANCE FROM ℄ ROAD SEE NOTATION	CTC	TWP 131 N	ROUTE: 3C63
STAKED BY: RE DATE: 8/11	PROJECT: MN537-2012	RNG 30 W	
REV. REV.	EXCHANGE: LINCOLN	SEC. 5	SHEET: 3 OF 3
AS BUILT BY: DATE:	TOWNSHIP: SLANDIA VALLEY	CO. MORRISON	SERVICE AREA: LINCOLN

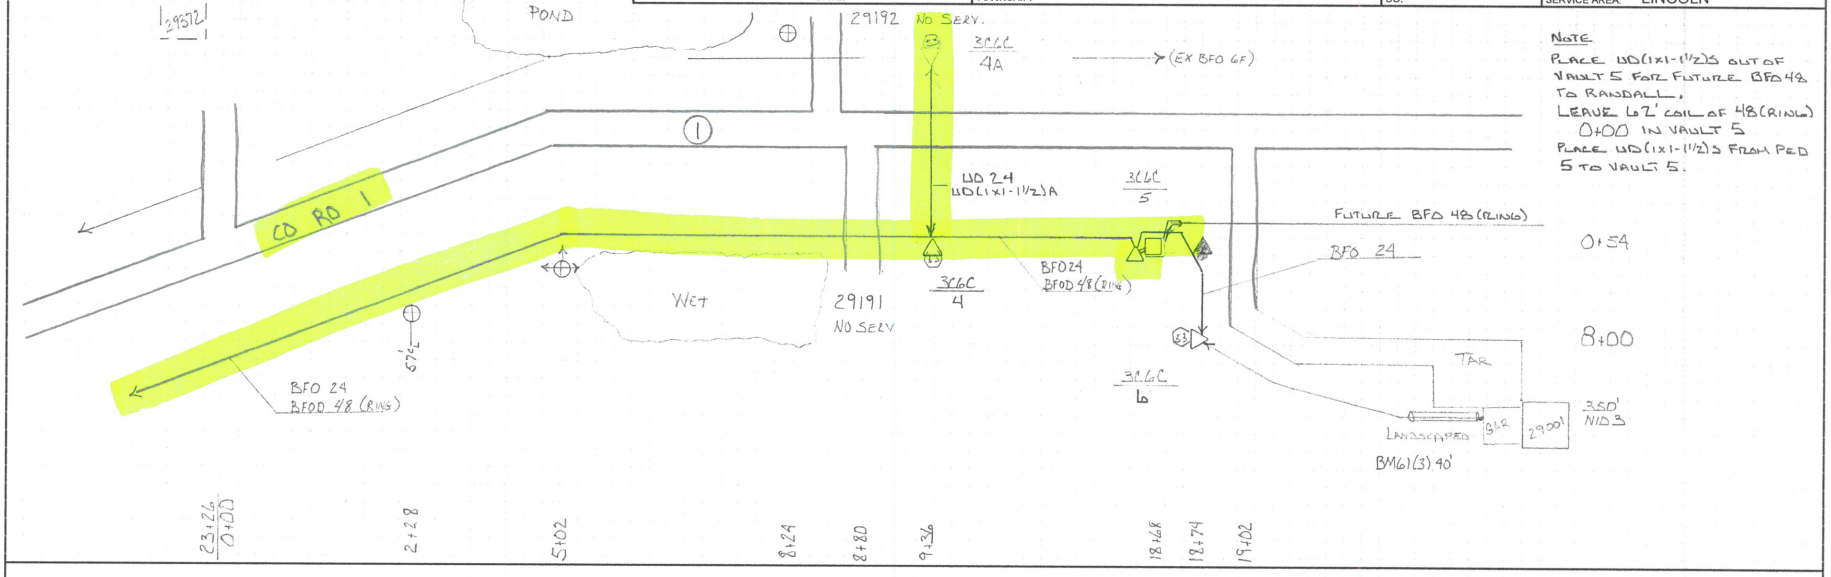

NOTE
PLACE UD(1x1-1½)S OUT OF VAULT 5 FOR FUTURE BFO 48 TO RANDALL.
LEAVE 62' COIL OF 48 (RING) 0+00 IN VAULT 5
PLACE UD(1x1-1½)S FROM PED 5 TO VAULT 5.

HOUSING NO.	BA	BDO		BFO				BH	BM					HBF	HO	NID	SUB NO.	SE	UD		UO	
			4 (56)	24		(24 ½	48) D	F(30x48 x36)T	2 (518)(8)	53			61 (3)		1	3		B 4	(1x1-1½) A	(1x1x1½) S	24	
4			1			1120	1088 EXPR		1	1					2							
4A			1						1	1					END				100		144	
5			1			1030	1060	1	1	1					LOOP					40		
6			1	900					1	1			50		1	1	29001	350				
			4	900		2150	2148	1	4	4			50		3	1		350	100	40	144	

Prepared By CNS 218-564-3000