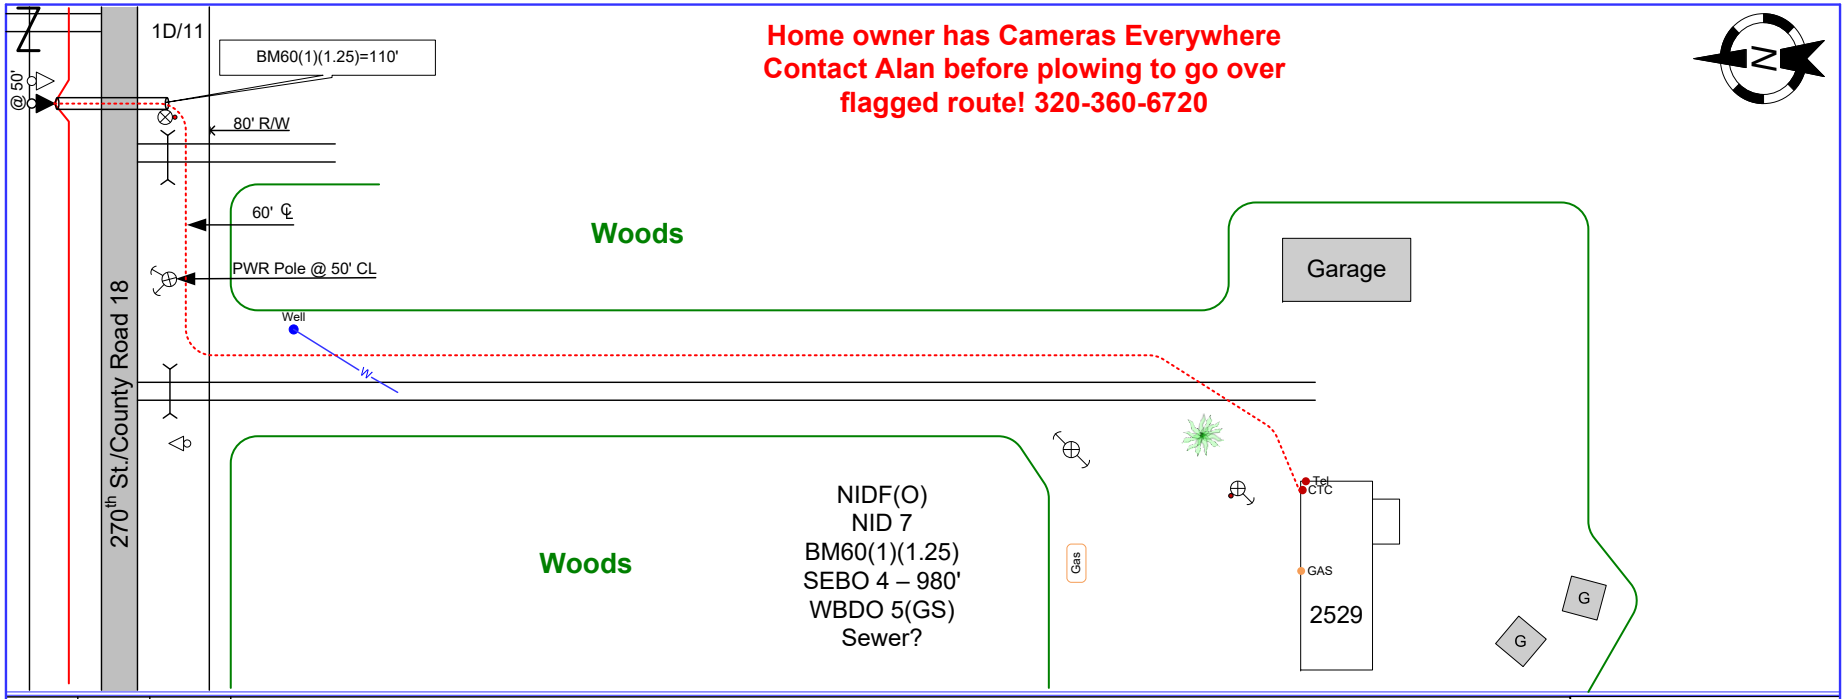

FROM	TO	BA

Staking Sheet

Consolidated Telephone Company

Name: 2529 270th St
WO: 2019-Randall
Exch: ILEC
Route: 1D/11
ROW: House Drop
State: Minnesota
County: Morrison
Range: 31W
Twsp: 131N **Section:** 20
Township: _____

Staked By: EDB **Date:** 5-23-19
Revised By: _____ **Date:** _____
Revised By: _____ **Date:** _____
Revised By: _____ **Date:** _____
As-Built By: _____ **Date:** _____

Sheet No. 1 of 1

DRAWING NOT TO SCALE **Consolidated Telecommunications Company – 218-454-1234**

From	To		

UNITS ONLY PAGE

Sheet No. | of