




Customer Status	CustomerType	Pedestals	CO and Cabinets	Distribution Fiber Cable	Conduit	Public Waterways
● Active	□ Business	▲ Complete	⬡ Cabinet	— Buried - Existing	— Proposed	— Public Ditch/Altered Natural Watercourse
● Inactive	Ⓜ Industrial	▲ Proposed	⬡ Central Office	· · · Buried - Proposed	— Existing	— Public Water Watercourse
● Potential	Ⓜ Multi-Unit					— Public Lakes
● Ready for Cutover	○ Residential	Handhole	Service Drop Cable	Network Fiber Cable		— Private Easement Area
● Requested		■ Proposed	— Buried - Proposed	— Buried - Existing		— Telco Service Area
		■ Existing	— Buried - Existing	· · · Buried - Proposed		

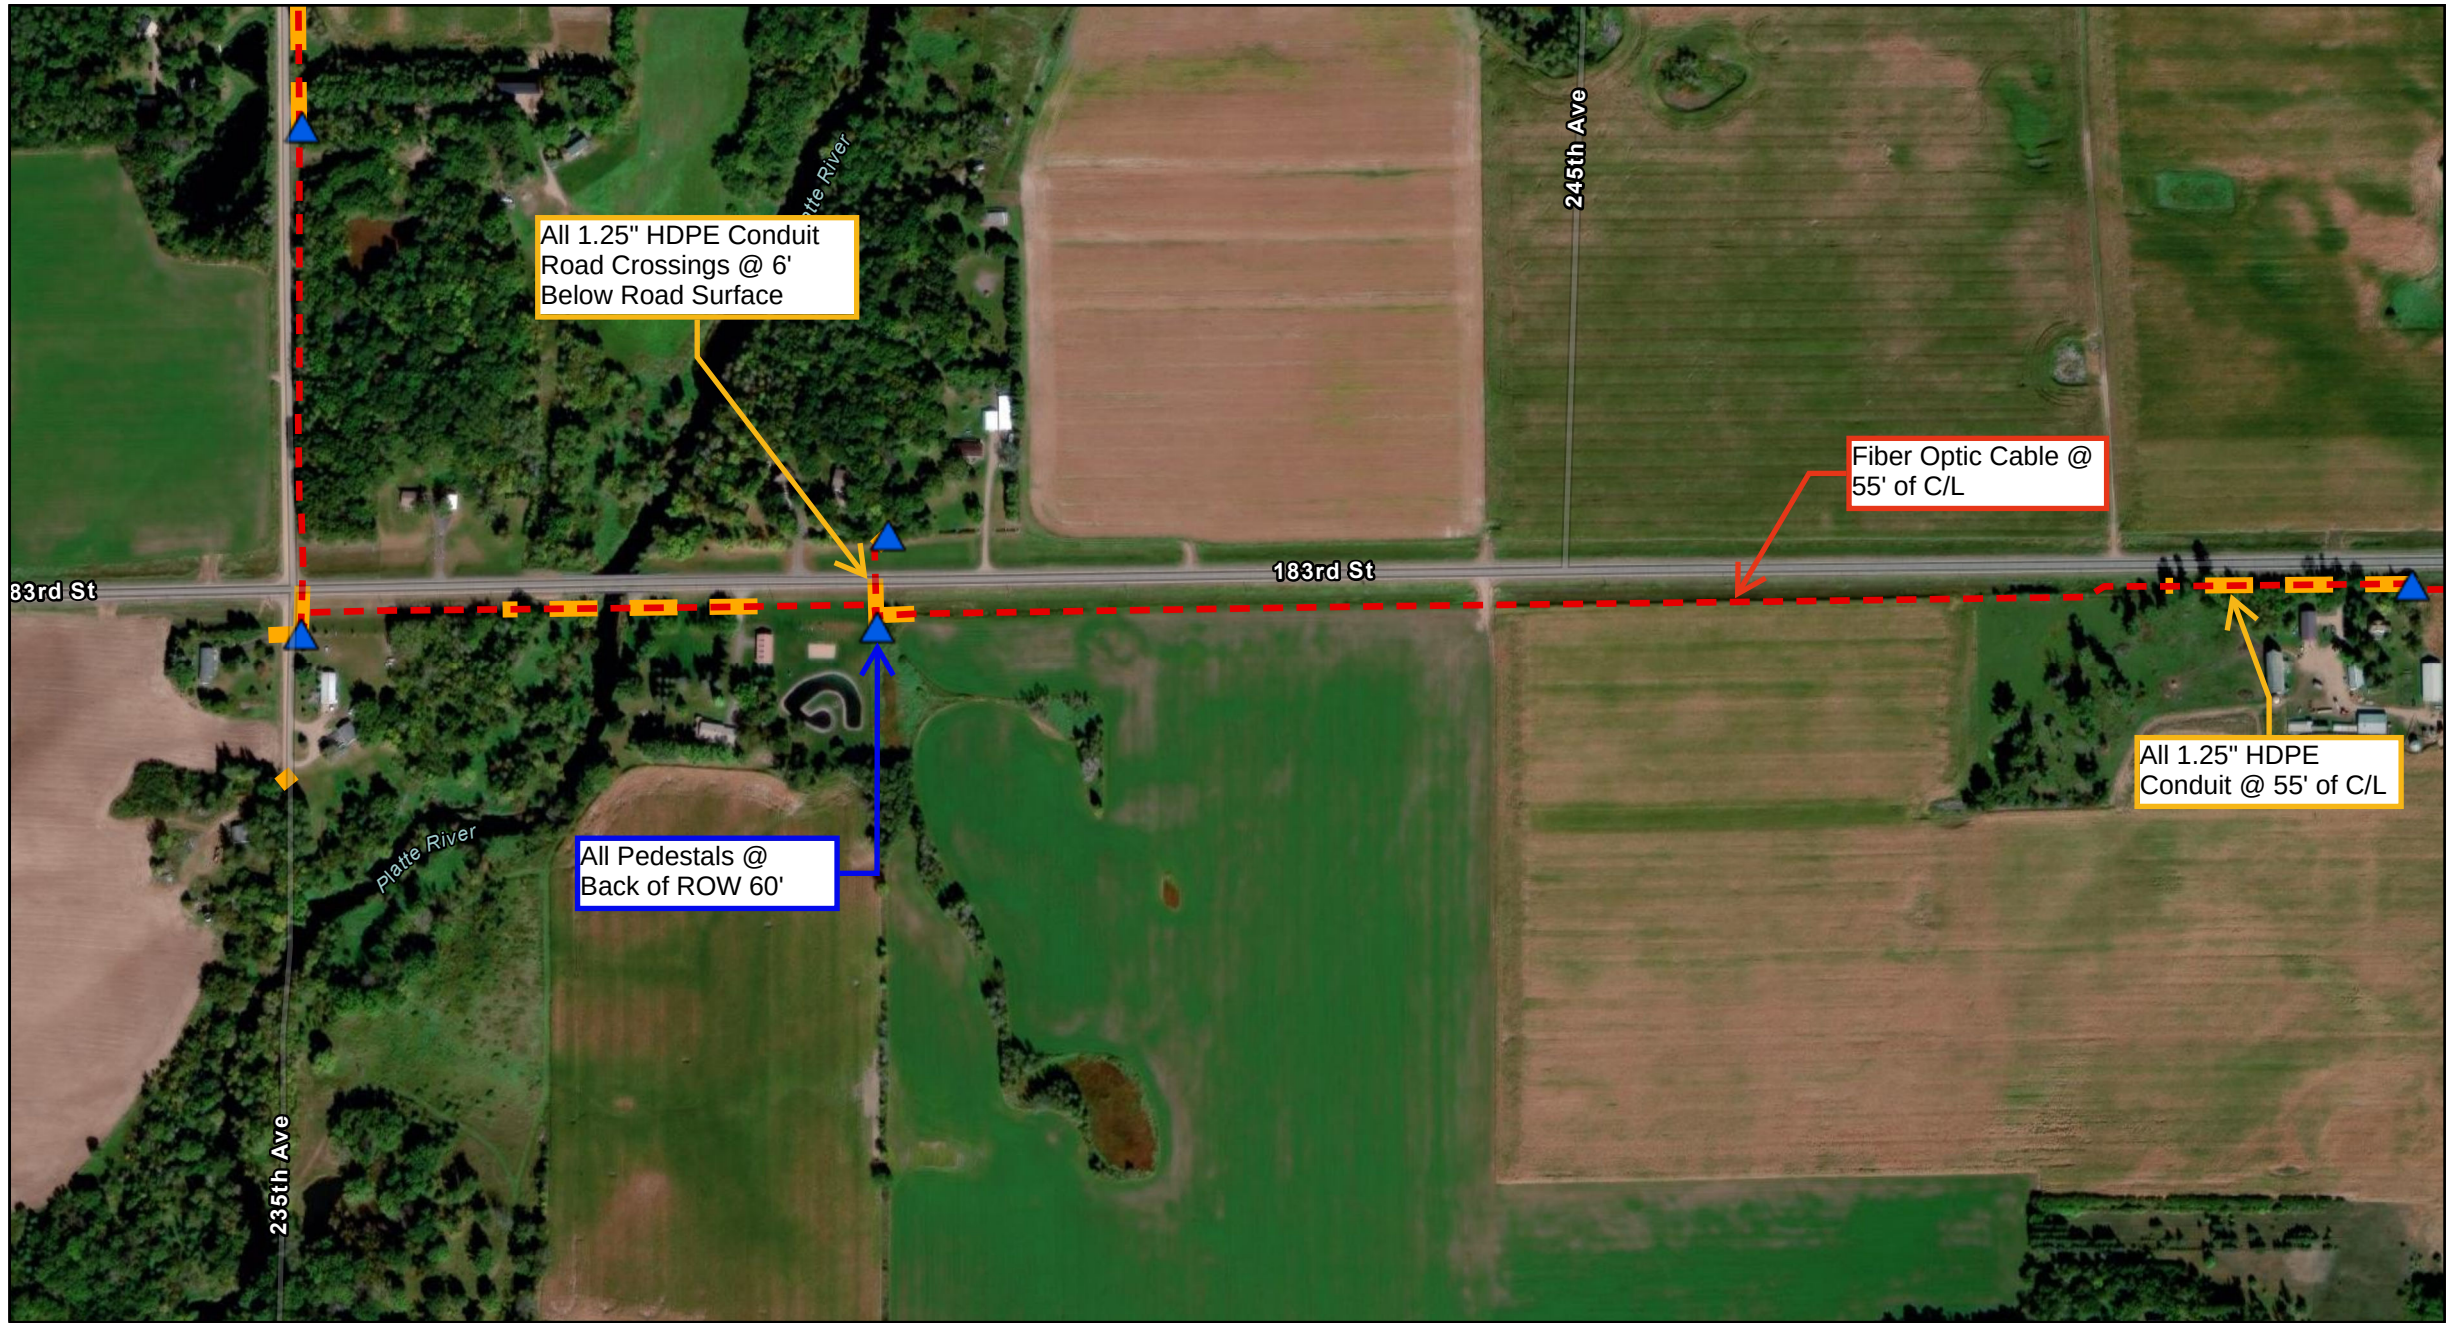

Project: CTC ReCon 5

CSAH 46 & 183rd St 1 of 4

Staked By: Date:

Revised By: Date:

As Built By: Date:

CNS Cooperative Network Services, LLC

14 Main St SW - Menahga, MN 56464

218-564-3000


ROW Width: 120'

460

ft

Prepared By: Lance Cullen

ArcGIS Online 12/14/2025

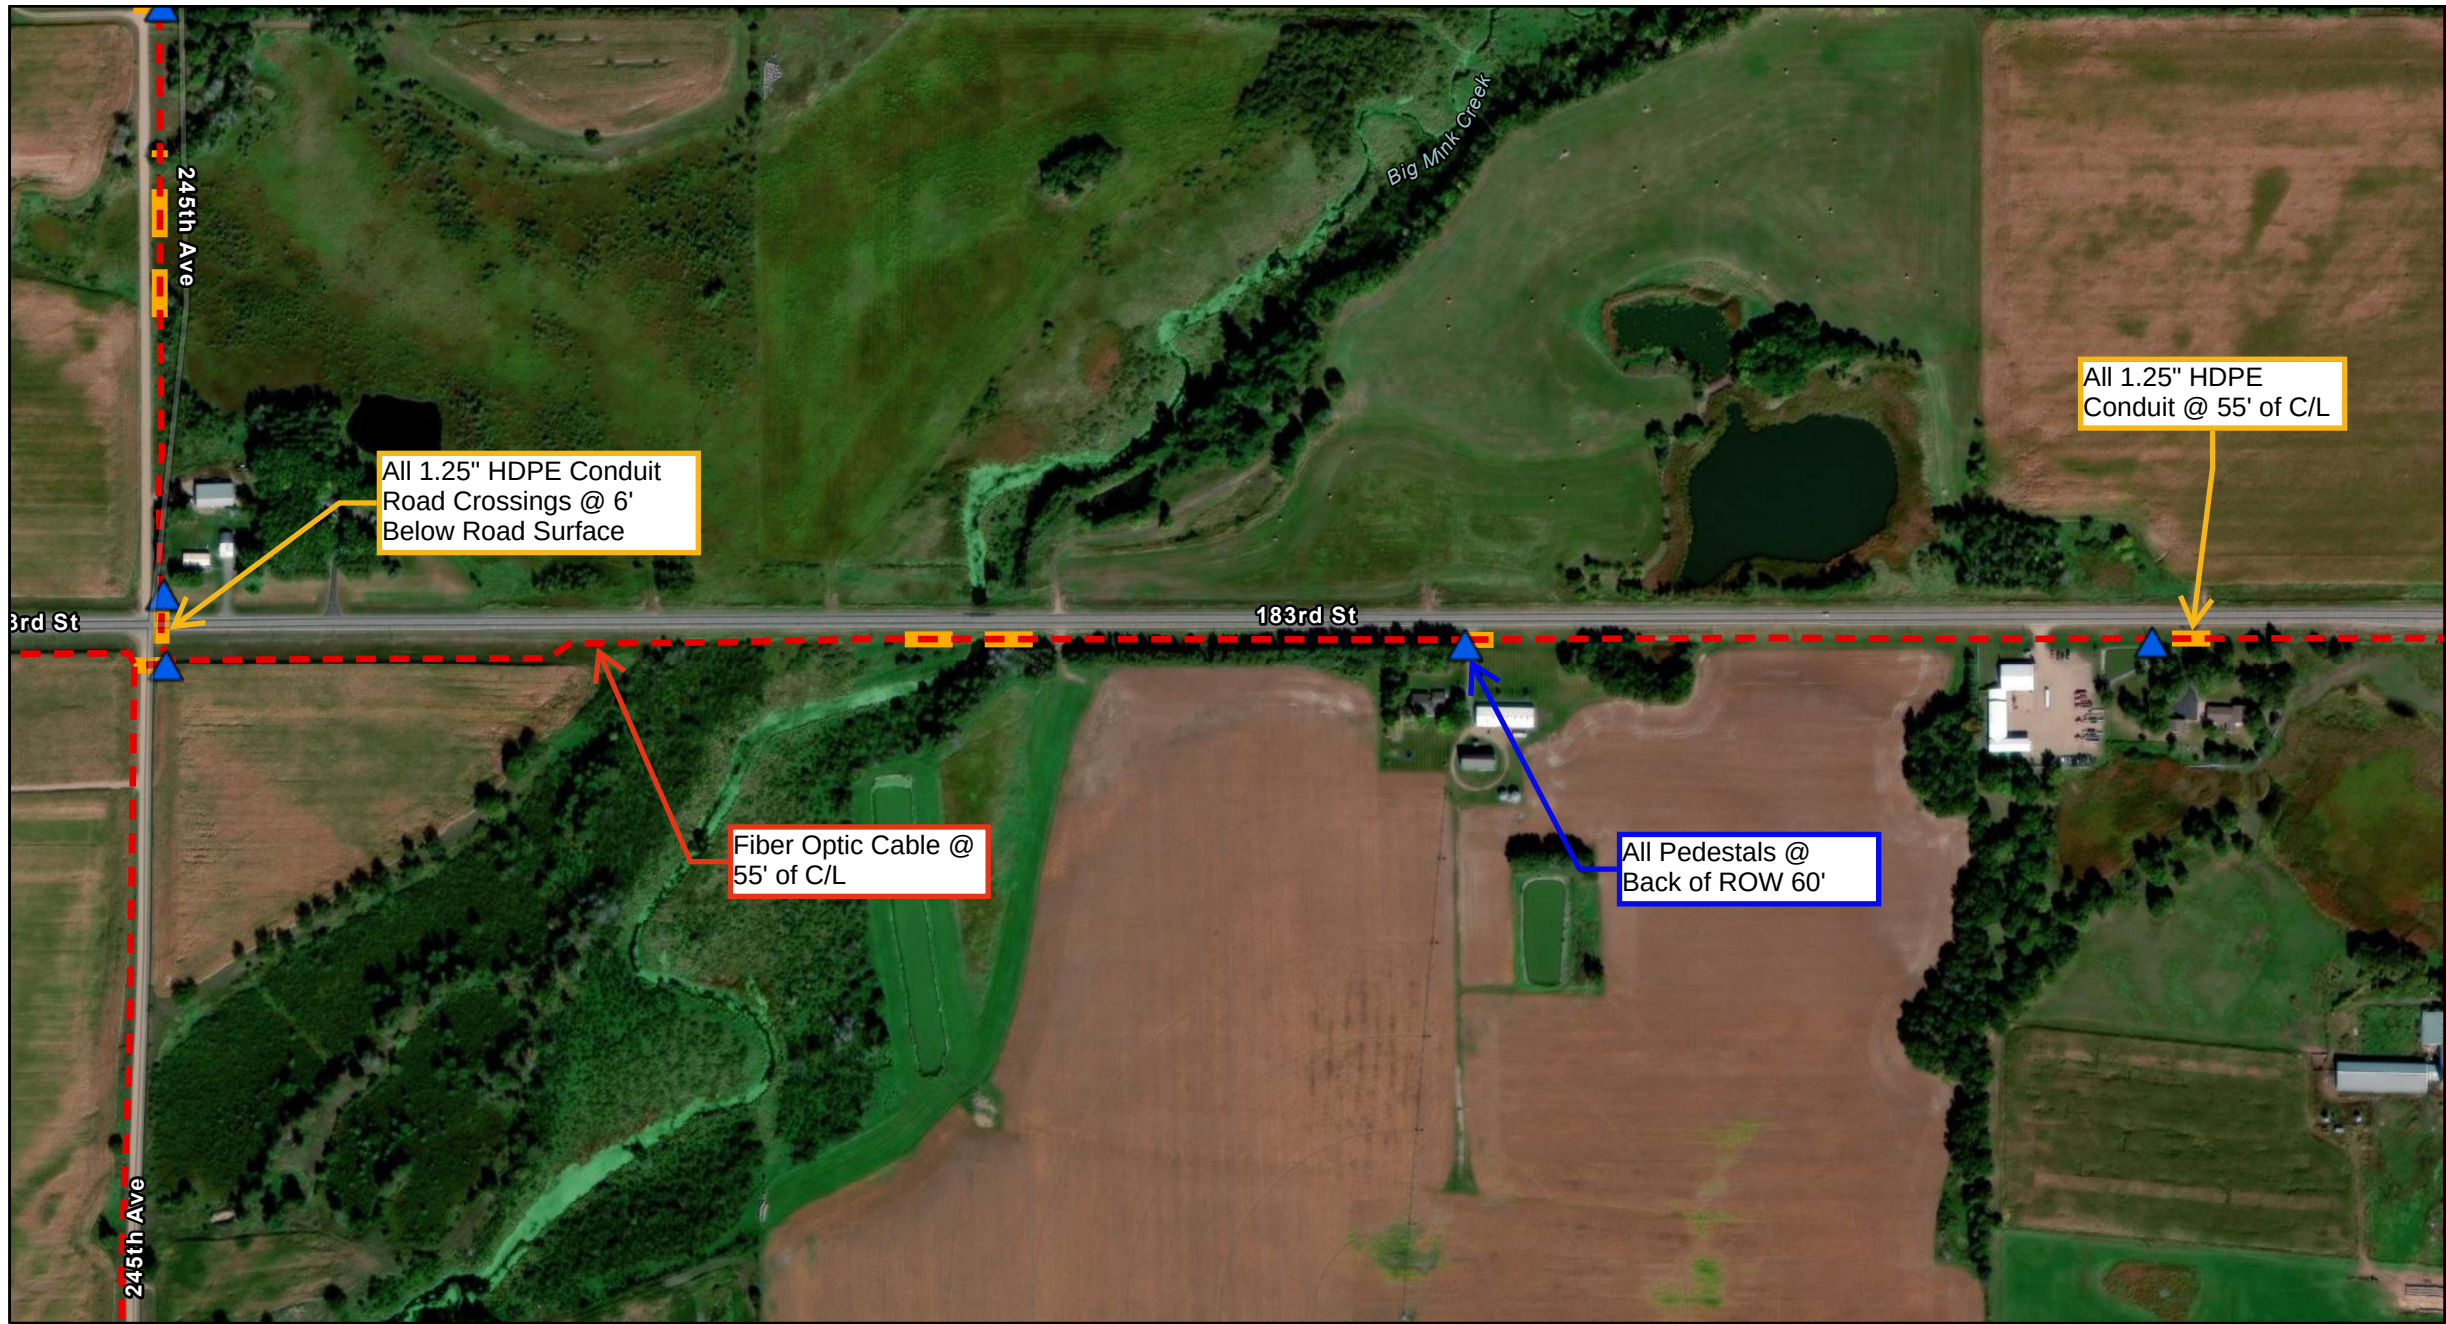

Customer Status	Customer Type	Pedestals	CO and Cabinets	Distribution Fiber Cable	Conduit	Public Waterways
Active	Business	Complete	Cabinet	Buried - Existing	Proposed	Public Ditch/Altered Natural Watercourse
Inactive	Industrial	Proposed	Central Office	Buried - Proposed	Existing	Public Water Watercourse
Potential	Multi-Unit	Handhole		Network Fiber Cable		Public Lakes
Ready for Cutover	Residential	Proposed	Service Drop Cable	Buried - Existing		Private Easement Area
Requested		Existing	Buried - Proposed	Buried - Proposed		Telco Service Area
			Buried - Existing			



Project: CTC ReCon 5

CSAH 46 & 183rd St 2 of 4

Staked By: Date:

Revised By: Date:

As Built By: Date:

CNS Cooperative Network Services, LLC

14 Main St SW - Menahga, MN 56464

218-564-3000


ROW Width: 120'

460

ft

Prepared By: Lance Cullen

ArcGIS Online 12/14/2025

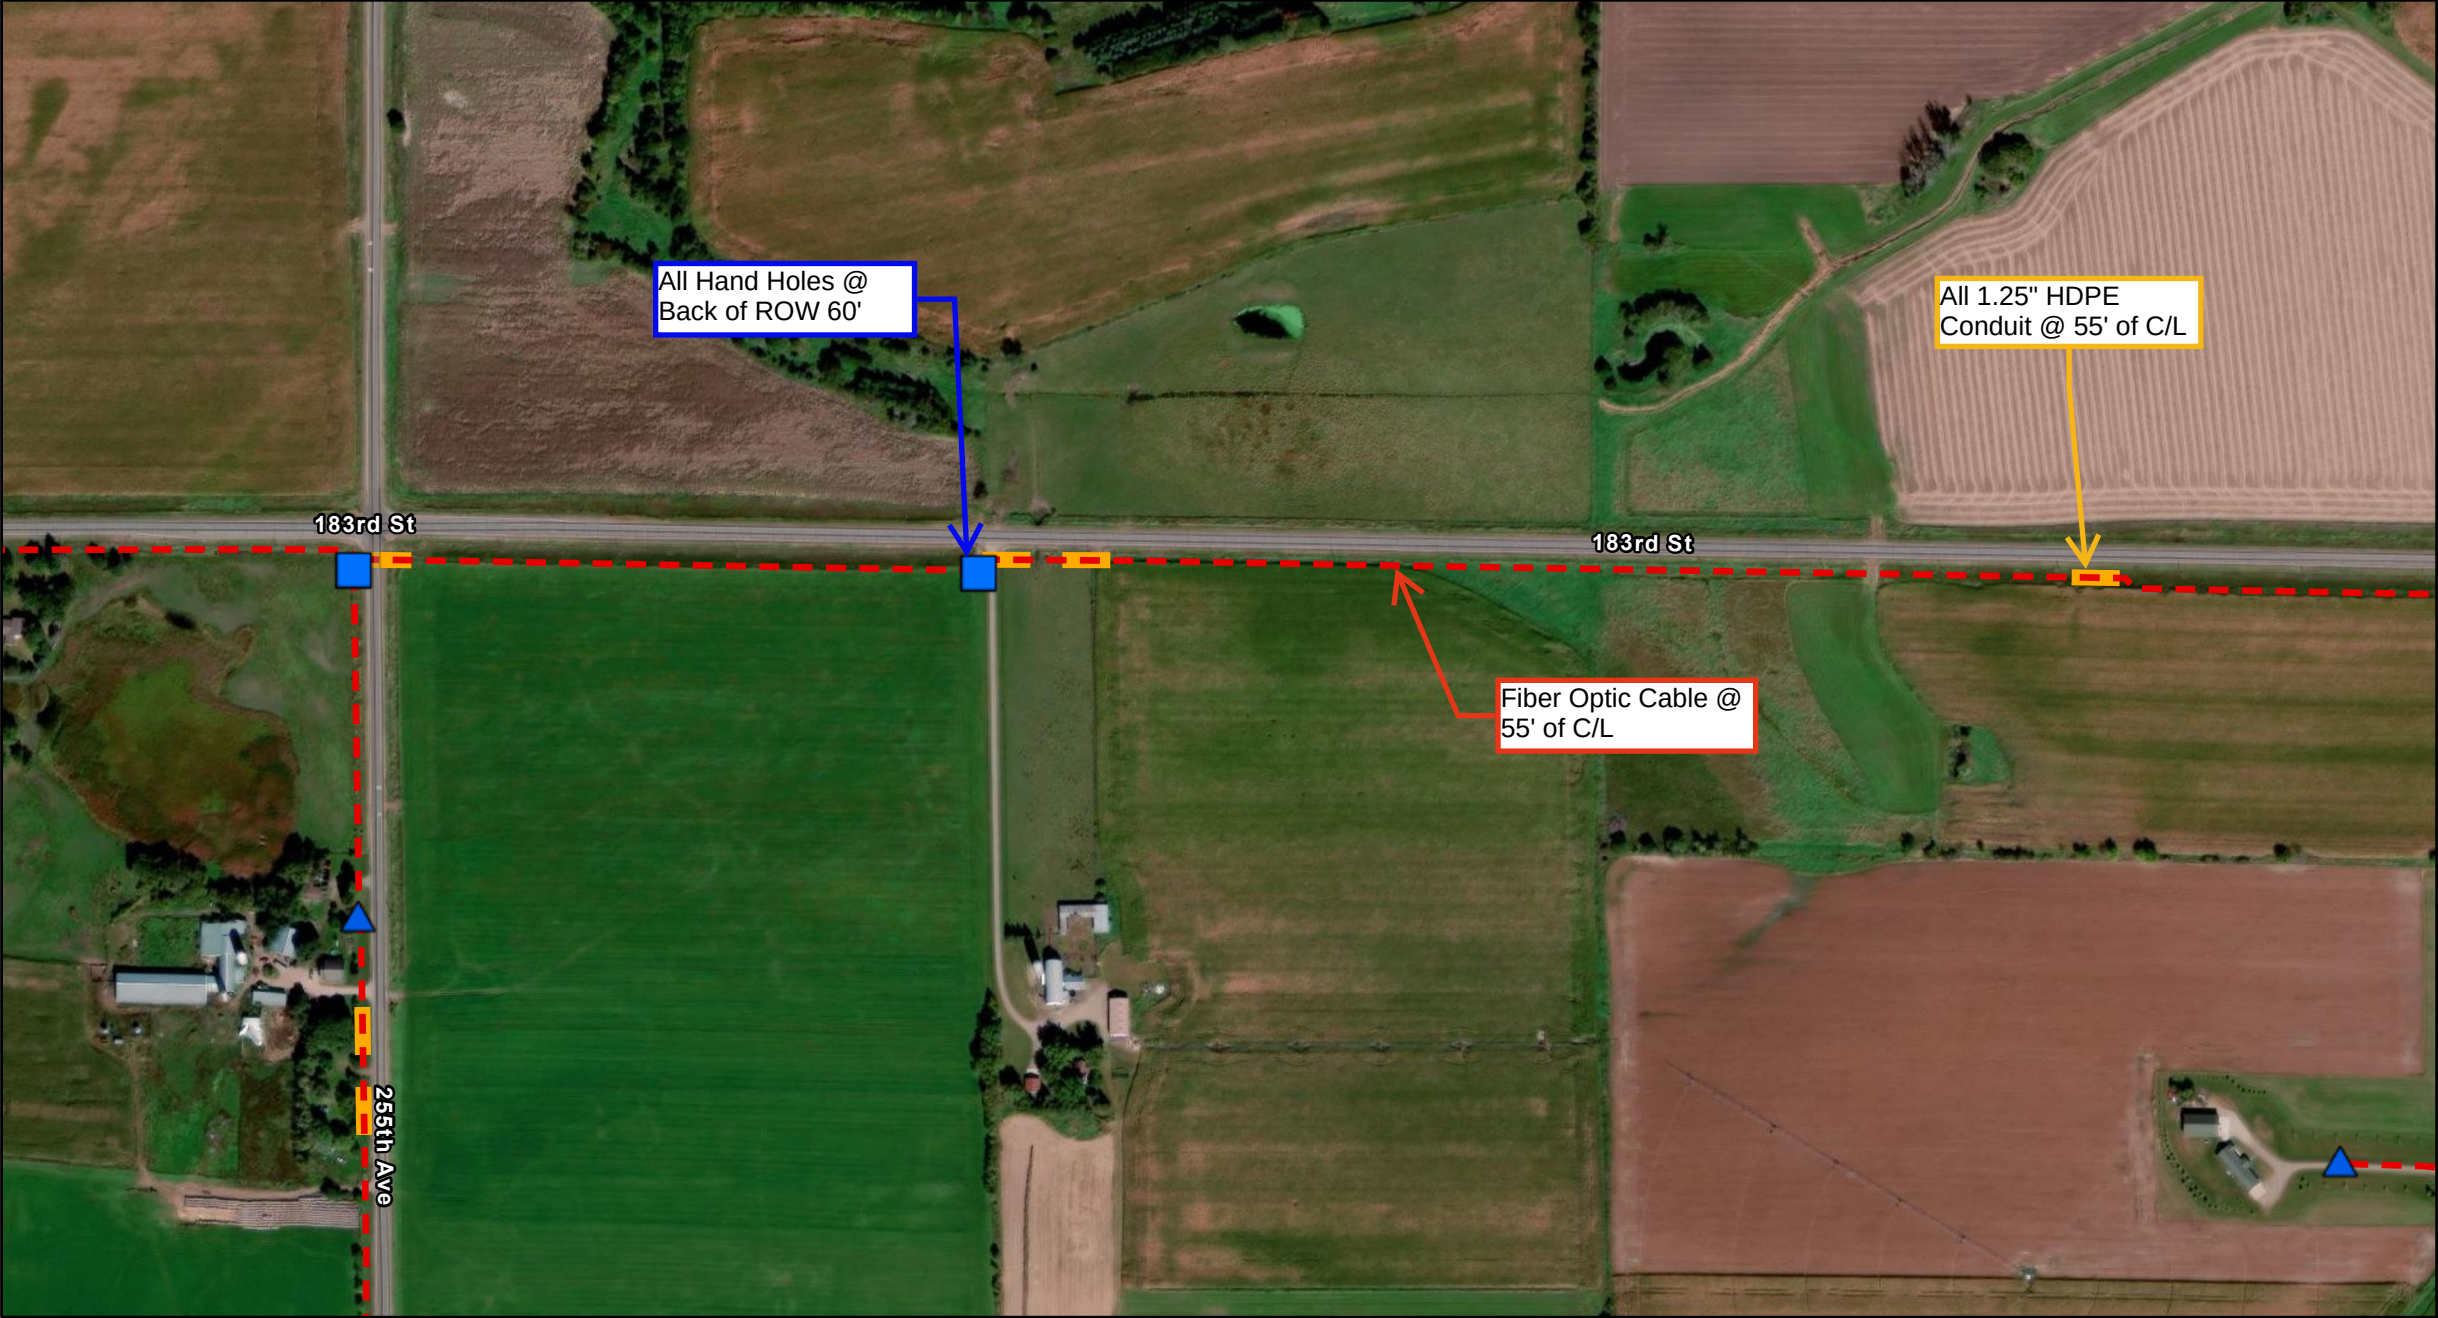

Customer Status	CustomerType	Pedestals	CO and Cabinets	Distribution Fiber Cable	Conduit	Public Waterways
● Active	□ Business	▲ Complete	⬡ Cabinet	— Buried - Existing	— Proposed	--- Public Ditch/Altered Natural Watercourse
● Inactive	⊙ Industrial	▲ Proposed	⬡ Central Office	· · · Buried - Proposed	— Existing	--- Public Water Watercourse
● Potential	⊙ Multi-Unit					— Public Lakes
● Ready for Cutover	○ Residential	Handhole	Service Drop Cable	Network Fiber Cable		— Private Easement Area
● Requested		■ Proposed	--- Buried - Proposed	— Buried - Existing		--- Telco Service Area
		■ Existing	— Buried - Existing	· · · Buried - Proposed		



Project: CTC ReCon 5

CSAH 46 & 183rd St 3 of 4

Staked By: Date:

Revised By: Date:

As Built By: Date:

CNS Cooperative Network Services, LLC

14 Main St SW - Menahga, MN 56464

218-564-3000

ROW Width: 120'

460

ft

Prepared By: Lance Cullen

ArcGIS Online 12/14/2025



Customer Status	CustomerType	Pedestals	CO and Cabinets	Distribution Fiber Cable	Conduit	Public Waterways
Active	Business	Complete	Cabinet	Buried - Existing	Proposed	Public Ditch/Altered Natural Watercourse
Inactive	Industrial	Proposed	Central Office	Buried - Proposed	Existing	Public Water Watercourse
Potential	Multi-Unit	Handhole		Network Fiber Cable		Public Lakes
Ready for Cutover	Residential	Proposed	Service Drop Cable	Buried - Existing		Private Easement Area
Requested		Existing	Buried - Proposed	Buried - Proposed		Telco Service Area
			Buried - Existing			



Project: CTC ReCon 5

CSAH 46 & 183rd St 4 of 7

Staked By: Date:

Revised By: Date:

As Built By: Date:

ROW Width: 120'

460

ft

Prepared By: Lance Cullen

ArcGIS Online 12/14/2025

CNS Cooperative Network Services, LLC

14 Main St SW - Menahga, MN 56464

218-564-3000