DISTANCE FROM ℄ ROAD		CTC	TWP 32 N	ROUTE: D
SEE NOTATION			RNG 31 W	
STAKED BY: JMM	DATE: 5-18-11	PROJECT: MN537-2012	SEC. 28/21	SHEET: 4 OF 18
REV.	REV.	EXCHANGE: LINCOLN		
AS BUILT BY:	DATE:	TOWNSHIP: Scandia Valley	CO. MORRISON	SERVICE AREA: LINCOLN

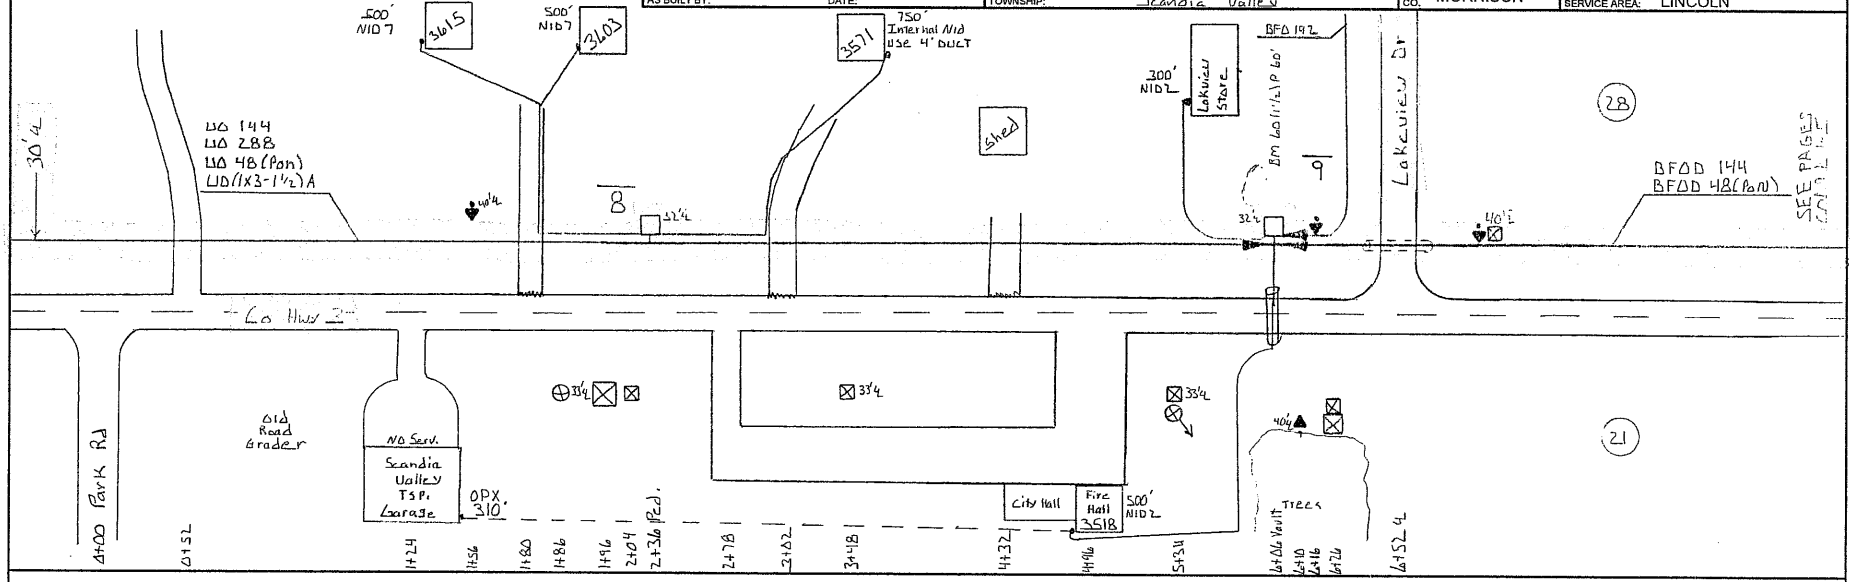

HOUSING NO.	BA	BDO	BFO	BH	BM		HBF		HO	NID			SUB NO.	SEB	UD		UO		ID
	21			F(34×67 X 30) T	2 (5/8×8)	60 (1½) F	0 (48) (M)	0 (288) (L)	1	I	2	7		4	(1×1-1½)	(1×3-1½)	48 (Pon)	144 ( )	288
8				1	1			1	3							336	336	336	472
	2											1	3615	500	20				
	2											1	3603	500	20				
										1			3571	750					
9				1	1		1	1	242							370	370	370	506
											1		LAKEVIEW STORE	300					
						60					1		3518	500					
													OPX		310				
	4			2	2	60	1	2	245	1	2	2		2550	350	706	706	706	978

CNS

DISTANCE FROM ℄ ROAD		CTC	TWP 32 N	ROUTE: D
SEE NOTATION			RNG 31 W	
STAKED BY: JMM	DATE: 5-18-11	PROJECT: MN537-2012	SEC. 28 21	SHEET: 3 OF 18
REV.	REV.	EXCHANGE: LINCOLN		
AS BUILT BY:	DATE:	TOWNSHIP: Scandia Valley	CO. MORRISON	SERVICE AREA: LINCOLN

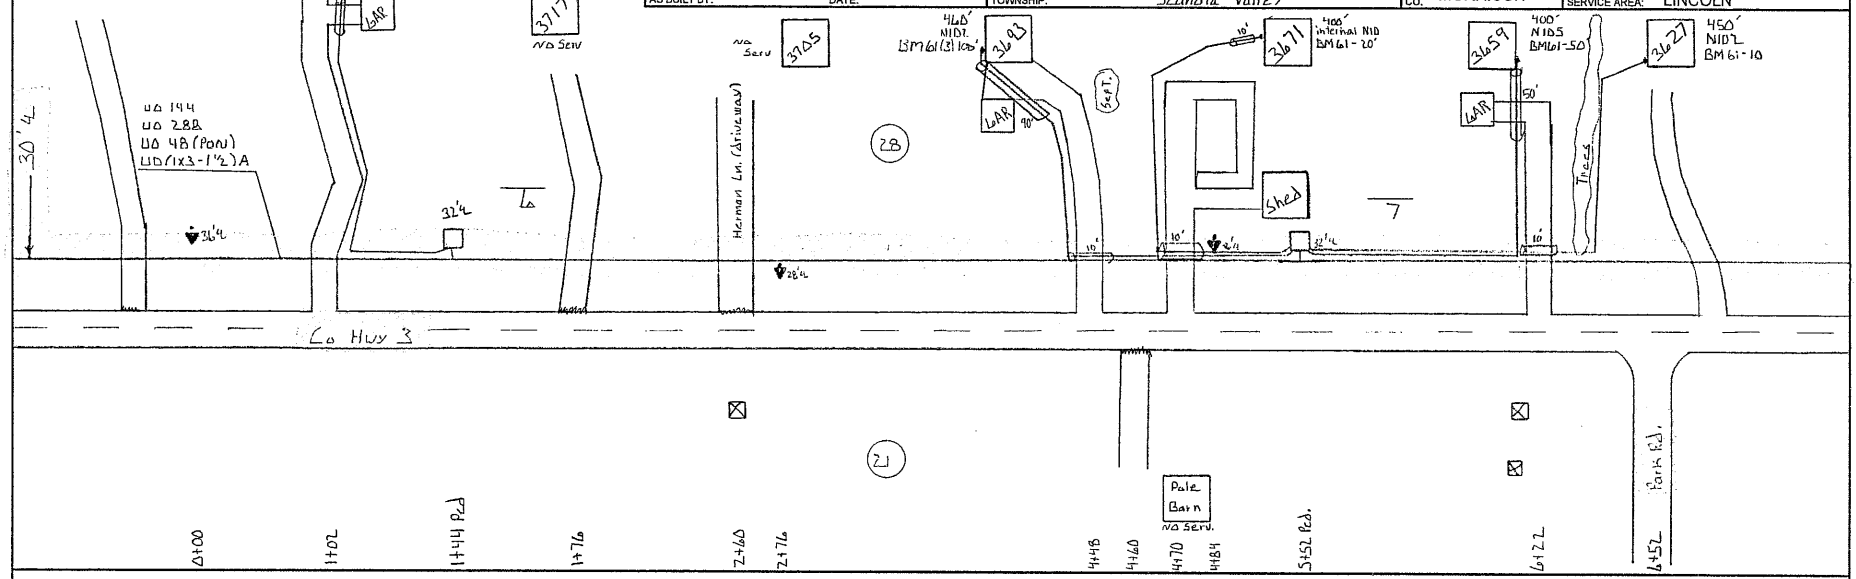

HOUSING NO.	BA	BDO			BFO				BH	BM						HBF		HO	NID				SEB		UD	UA	UO		
									F (36×60 × 2½) T	2 (48)		61 (3)				2 (48) L		1	I	2	5		4		(1½-1½) A	48	144	88	
6									1	1						1		1							234	234	234	370	
												20									1	3729	460							
7									1	1						1		4							108	108	408	544	
												100								1		3683	460							
												20							1			3671	400							
												50									1	[illegible]	400							
												10								1		3627	450'							
									2	2		200				2		5	1	2	2		2170		642	642	642	914	

CNS

DISTANCE FROM ℄ ROAD				TWP 32 N	ROUTE: D
SEE NOTATION				RNG 31 W	
STAKED BY: JMM	DATE: 5-18-11	PROJECT:	MN537-2012	SEC. 28 21	SHEET: 2 OF 18
REV.	REV.	EXCHANGE:	LINCOLN		
AS BUILT BY:	DATE:	TOWNSHIP:	Scandia Valley	CO. MORRISON	SERVICE AREA: LINCOLN

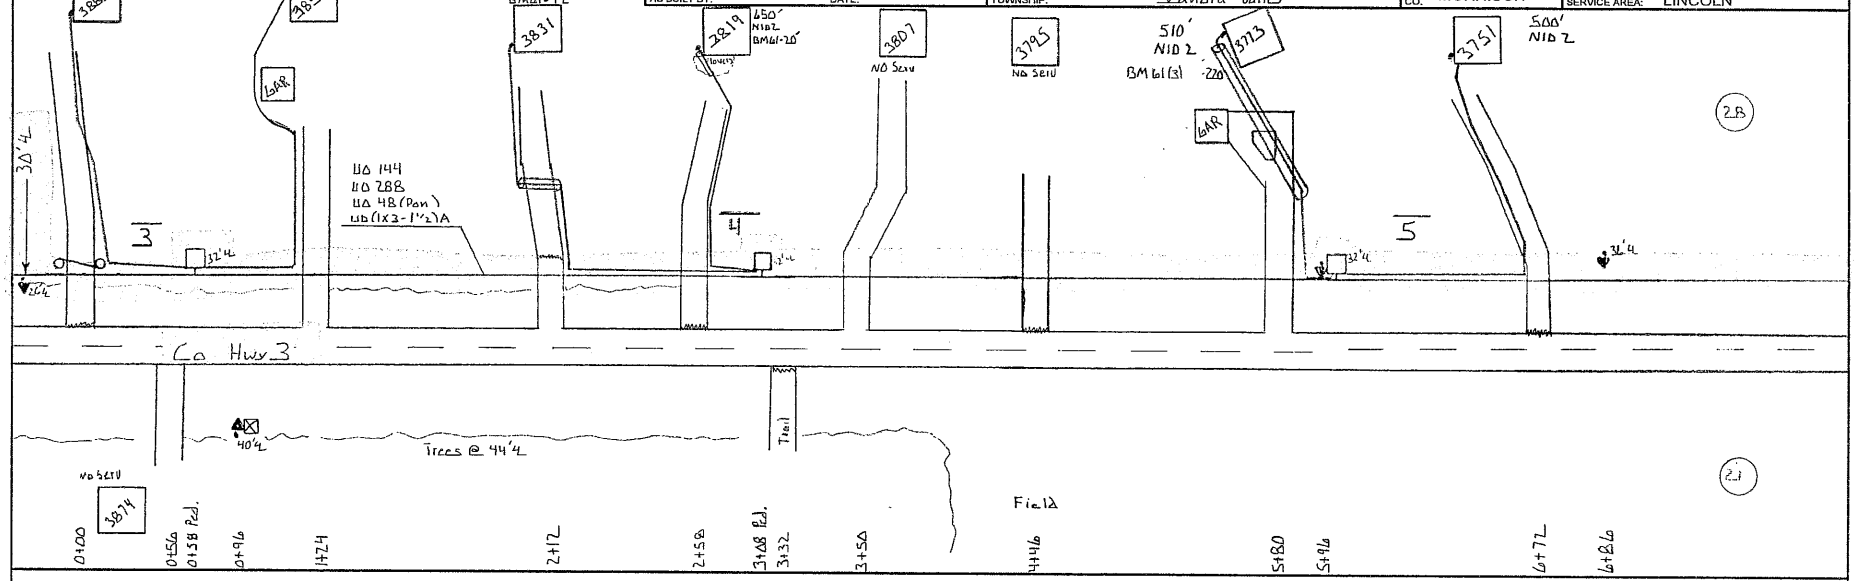

HOUSING NO.	BA	BDO			BFO				BH	BM						HBF		HO	NID	NID		SUB NO.	SEB		UD	UA	UO		
									F(36x60 x36) T	2 (5/8)(3)		61 (3)				0 (2BR) L		1	I	2	5		4		(1x3-1½) A	48 PA	144	288
3									1	1						1		2							232	232	232	368	
																			1			3885	720'						
																					1	3853	700'						
4									1	1						1		2							250	250	250	386	
												12								1		3831	750'						
												20								1		3819	450'						
5									1	1						1		2							288	288	288	424	
												220								1		3773	510'						
																						[illegible]	[illegible]						
									3	3		252				3		6	1	4	1		3830		770	770	770	1178	

CNS

DISTANCE FROM ℄ ROAD: SEE NOTATION	CTC	TWP 32 N	ROUTE: D
STAKED BY: JG DATE: 5-17-11	PROJECT: MN537-2012	RNG 31 W	
REV. REV.	EXCHANGE: LINCOLN	SEC. 28 21	SHEET: 1 OF 18
AS BUILT BY: DATE:	TOWNSHIP: Scandia Valley	CO. MORRISON	SERVICE AREA: LINCOLN

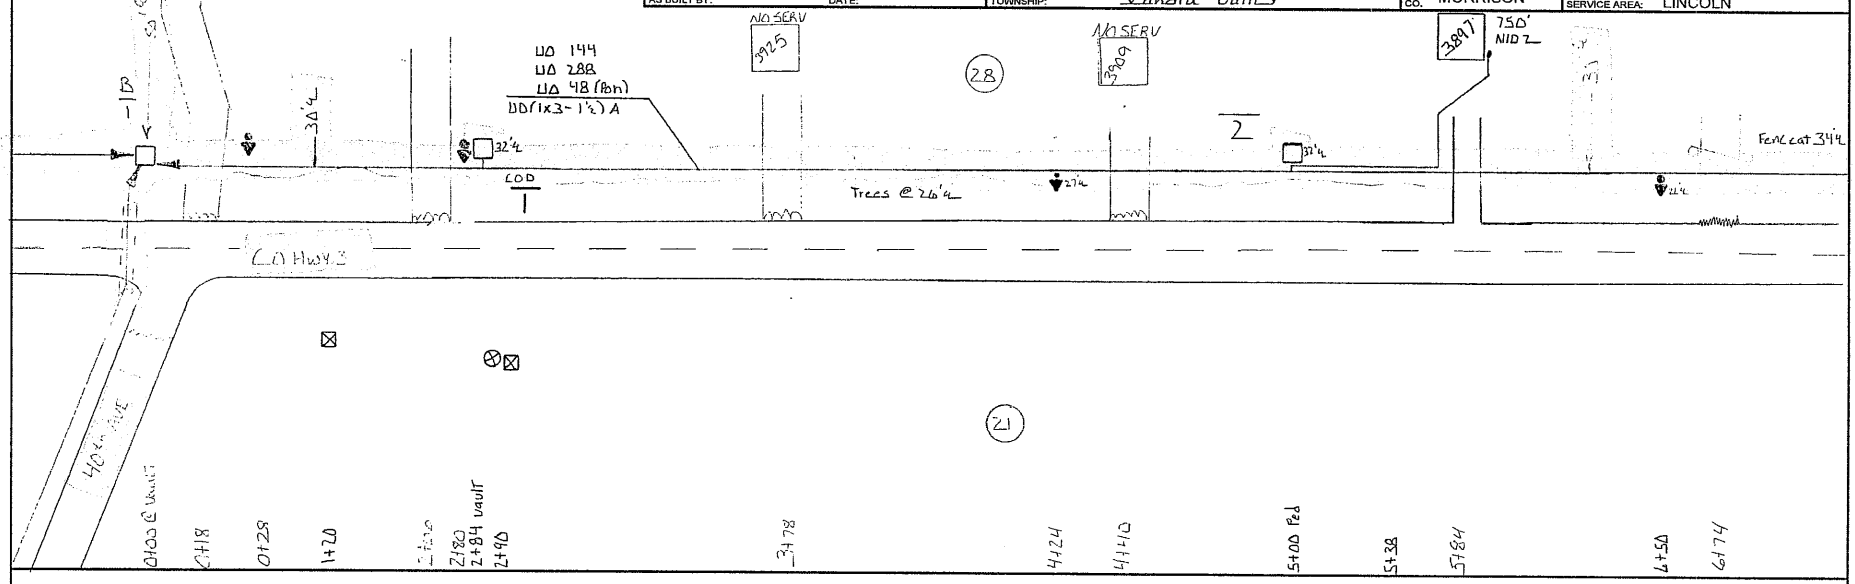

HOUSING NO.	BA	BDO	BFO	BH	BM	HBF	HO	NID	SUB NO.	SEB	UD	UA	UO	
				F (3x60 x36) T	2 (5/8x8)	D (2SR) L	1	2		4	(1x3-1½) A	48 (PBN) (EXPRESS)	(EXPRESS)	288
COD/1				1	1	1					308	308	308	462
COD/2				1	1	1	1				216	216	216	352
								1	3897	750				
				2	2	2	1	1		750	524	524	524	814

DISTANCE FROM ℄ ROAD		CTC	TWP 32 N	ROUTE: B
SEE NOTATION			RNG 31 W	
STAKED BY: JMM	DATE: 5-12-11	PROJECT: MN537-2012	SEC. 21 22 / 28 27	SHEET: 2 OF 18
REV.	REV.	EXCHANGE: LINCOLN		
AS BUILT BY:	DATE:	TOWNSHIP: Scandia Valley	CO. MORRISON	SERVICE AREA: LINCOLN

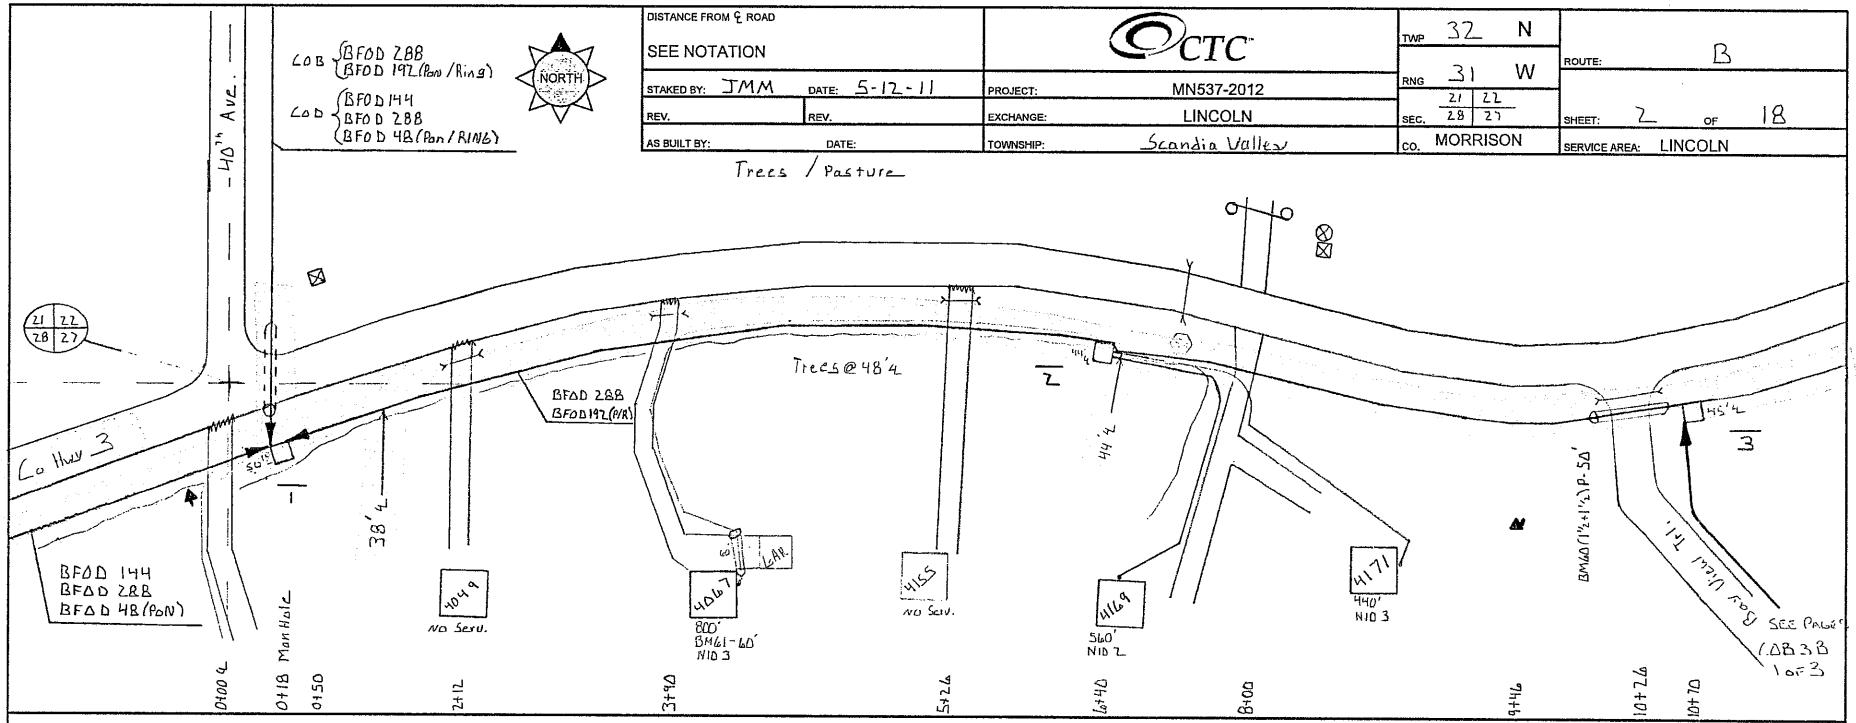

HOUSING NO.	BA	BDO			BFO				BH	BM						HBF		HO		NID		SUB NO.	SEB		UD		UO		
					(288 ½	192 JD (P.H./P.S.NB)			F(36x 60x3/60)T	2 (7½)(2)		60 (1½+1½)P	60 (3)			(1(288)) L		-1		2	3		4						
CDE 2					794	602 EXPRESS			1	1			60			1		2			1	[illegible]	800						
																				1		[illegible]	560						
																					1	[illegible]	440						
EOB 3					602	480 EXPRESS			1	1		50				1		12											
					[illegible]	1052			—	2	[illegible]	50	60			—		[illegible]		[illegible]	2		1800						

CNS

DISTANCE FROM ℄ ROAD: SEE NOTATION	CTC	TWP 32 N	ROUTE: B
STAKED BY: JMM DATE: 5-12-11	PROJECT: MN537-2012	RNG 31 W	
REV. REV.	EXCHANGE: LINCOLN	SEC. 22	SHEET: 3 OF 18
AS BUILT BY: DATE:	TOWNSHIP: Scandia Valley	CO. MORRISON	SERVICE AREA: LINCOLN

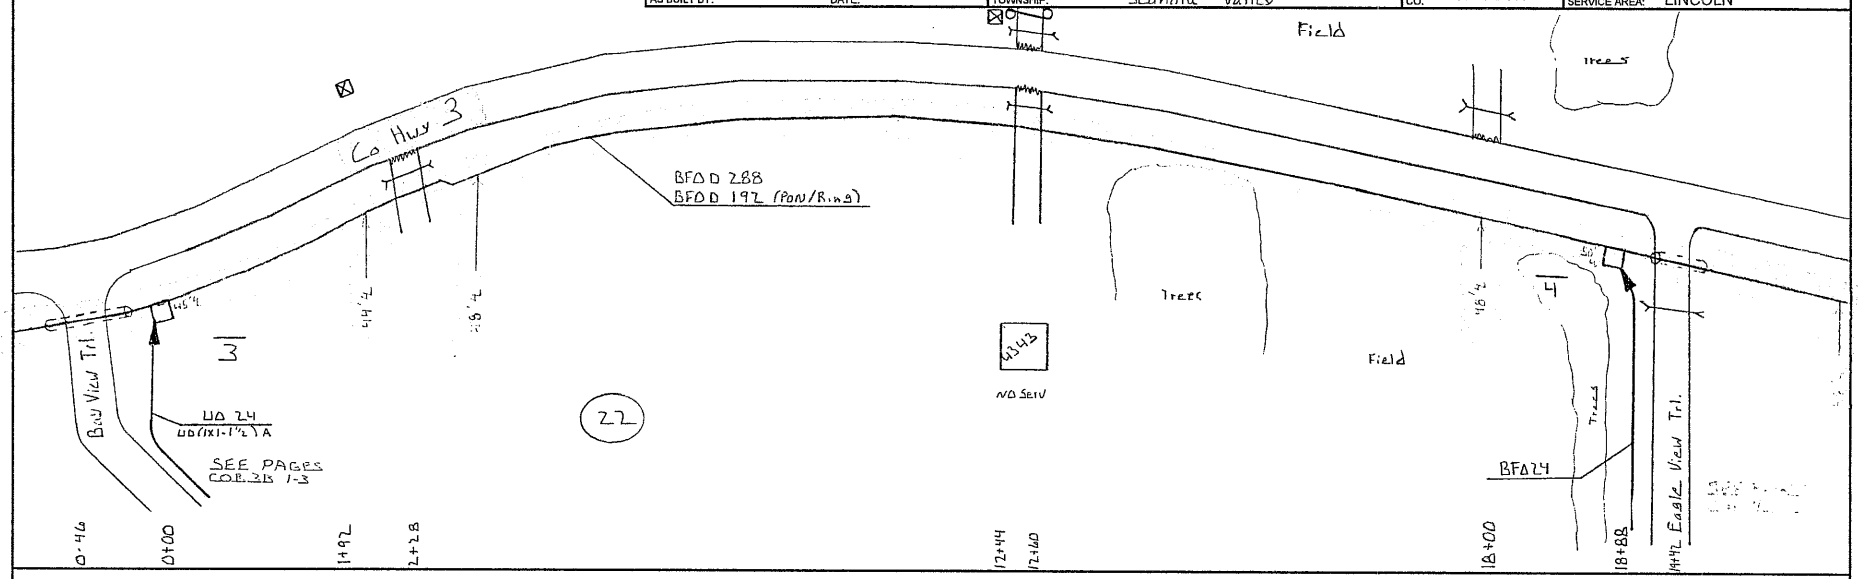

HOUSING NO.	BA	BDO	BFO	BH	BM	HBF	HO	NID	SUB NO.	SE	UD	UO
			(288 & 192) D (Pon/Ring)	F(36 x 60 x 36)T	2 (56)(2)	Δ(288) L	-1					
COR 4			2060 1888 Express	1	1	1	12					
			2060 1888	1	1	1	12					

CNS

DISTANCE FROM ℄ ROAD: SEE NOTATION	CTC	TWP 32 N	ROUTE: B
STAKED BY: JMM DATE: 5-12-11	PROJECT: MN537-2012	RNG 31 W	
REV. REV.	EXCHANGE: LINCOLN	SEC. 22	SHEET: 4 OF 18
AS BUILT BY: DATE:	TOWNSHIP: Scandia Valley	CO. MORRISON	SERVICE AREA: LINCOLN

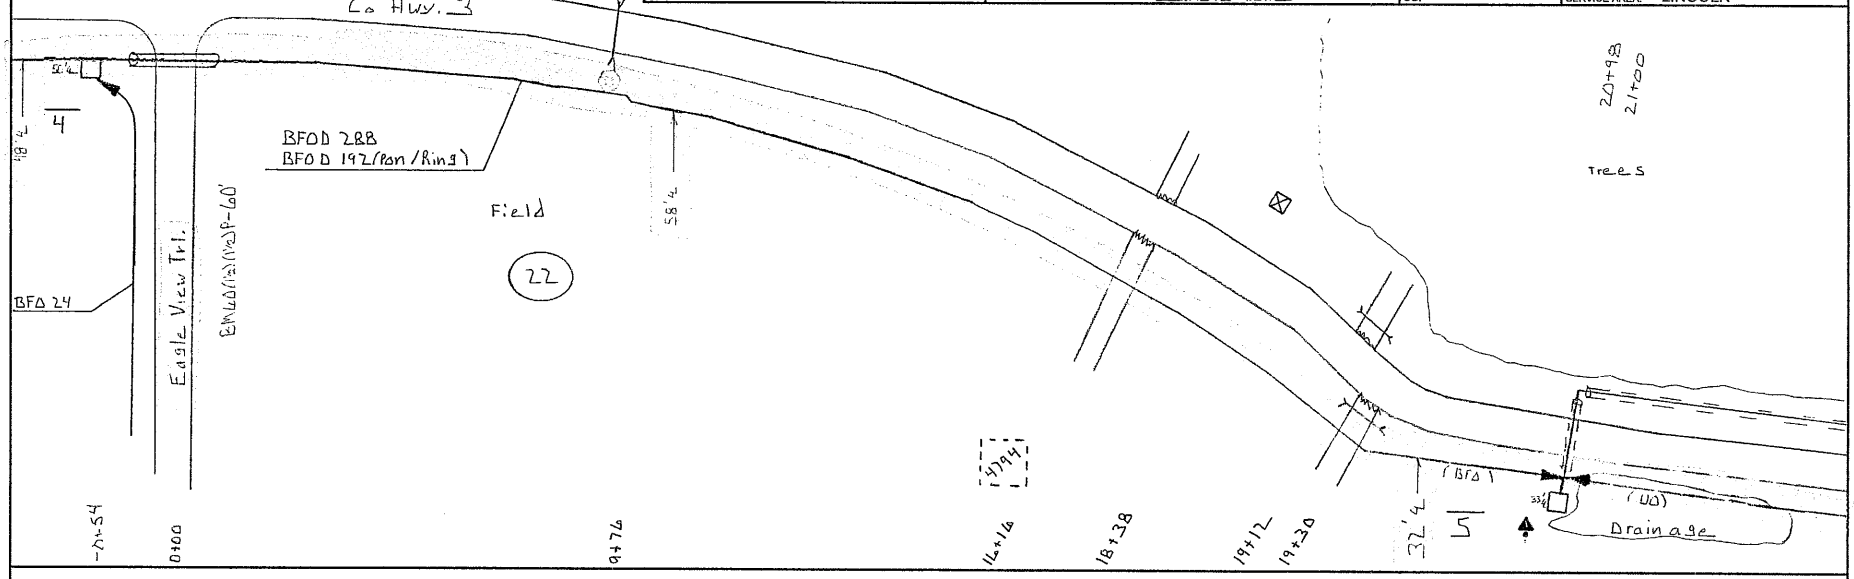

HOUSING NO.	BA	BDO	BFO		BH	BM				HBF	HO	NID	SUB NO.	SEB	UD	UO
			(288	192)D (PC1/RING)	F(36x 60x36)T	2 (7'x12')	60 (1½)P	60 (1½)P		O(288) L	-1	2		4		
CGB 5			2346	2192 EXPRESS	1	1	60	170		1	1	1	4898 (PAGE 5 OF 18)	660		
			2346	2192	1	1	60	170		1	1	1		660		

CNS

DISTANCE FROM ℄ ROAD			TWP 32 N	ROUTE: B
SEE NOTATION		CTC	RNG 31 W	
STAKED BY: JMM	DATE: 5-12-11	PROJECT: MN537-2012	SEC. 22 23 / 27 26	SHEET: 5 OF 18
REV.	REV.	EXCHANGE: LINCOLN		
AS BUILT BY:	DATE:	TOWNSHIP: Scandia Valley	CO. MORRISON	SERVICE AREA: LINCOLN

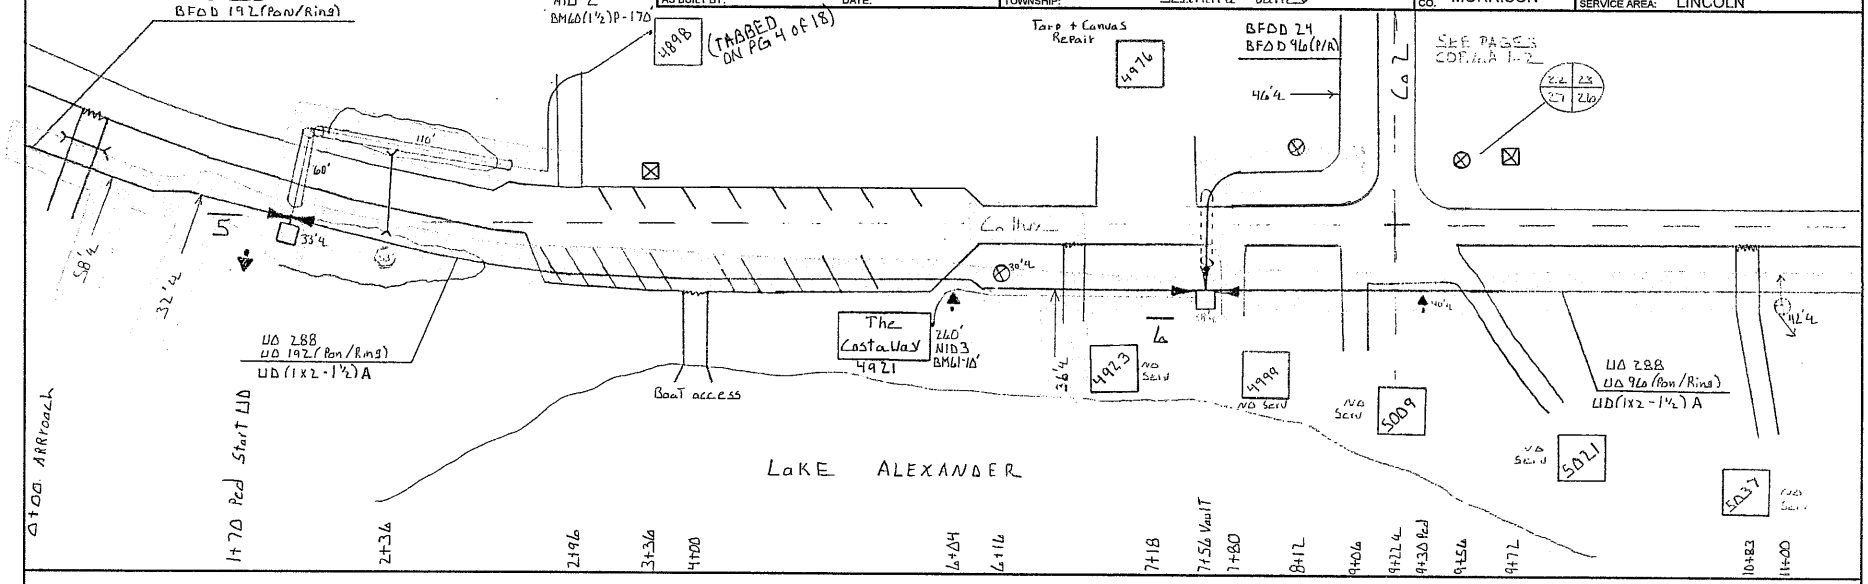

HOUSING NO.	BA	BDO			BFO				BH	BM						HBF		HO		NID		SUB NO.	SEB		UD		UO		
									F(36x60x36)T	2 (5x5)(2)	53		60' (3)			5(192) L	5(192) L	-1			3		4		(1x2-1½) A		192 PDN/RING 288 (2)UD6		
COB 6									1	1	1		10			1	1	217			1	4921	260		586		796	726	
									1	1			10				1	217			1		260		[illegible]		[illegible]	[illegible]	

CNS

DISTANCE FROM ℄ ROAD		CTC	TWP 32 N	ROUTE: B
SEE NOTATION			RNG 31 W	
STAKED BY: JMM	DATE: 5-17-11	PROJECT: MN537-2012	SEC. 23 / 26	SHEET: 6 OF 18
REV.	REV.	EXCHANGE: LINCOLN		
AS BUILT BY:	DATE:	TOWNSHIP: Scandia Valley	CO. MORRISON	SERVICE AREA: LINCOLN

23

NORTH

*NOTE: Mainline is UO NO BM60.

*NOTE: SUB# 5113 - INTERNAL NID. OWNER HAS EX EMPTY PIPE FROM SEPTIC INTO HOME FOR FIBER ENTRY.

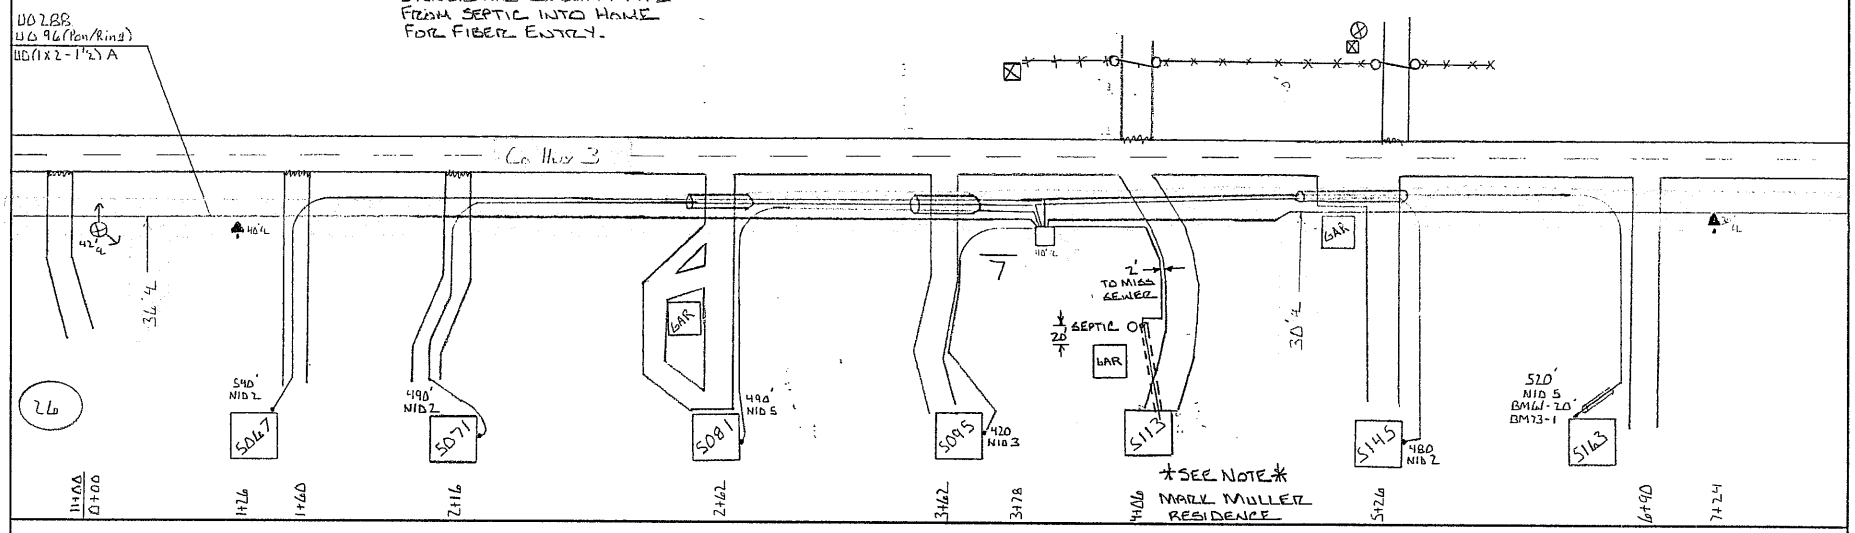

HOUSING NO.	BA	BDO			BFO				BH	BM						HBF		HO		NID		SUB NO.	SEB		UD		UO		
									[(36x 60x36)T	2 (56)(2)		61 (3)		73		0(288) L		-1	2	3	5		4		(1x2-1½) A		288	96 Pon/Rind	
106/7									1	1						1		7	1			5067	540		722		272	722 EXPRESS	
												14							1			5071	490						
												14									1	5081	490						
																				1		5095	420						
												12							1			5113	460						
												56							1			5145	420						
												20		1							1	5163	520						
									1	1		116		1		1		7	4	1	2		[illegible]		[illegible]		872	722	

CNS

DISTANCE FROM ℄ ROAD		CTC	TWP 32 N	ROUTE: B
SEE NOTATION			RNG 31 W	
STAKED BY: JMM	DATE: 5-12-11	PROJECT: MN537-2012	SEC. 23/26	SHEET: 7 OF 18
REV.	REV.	EXCHANGE: LINCOLN		
AS BUILT BY:	DATE:	TOWNSHIP: Scandia Valley	CO. MORRISON	SERVICE AREA: LINCOLN

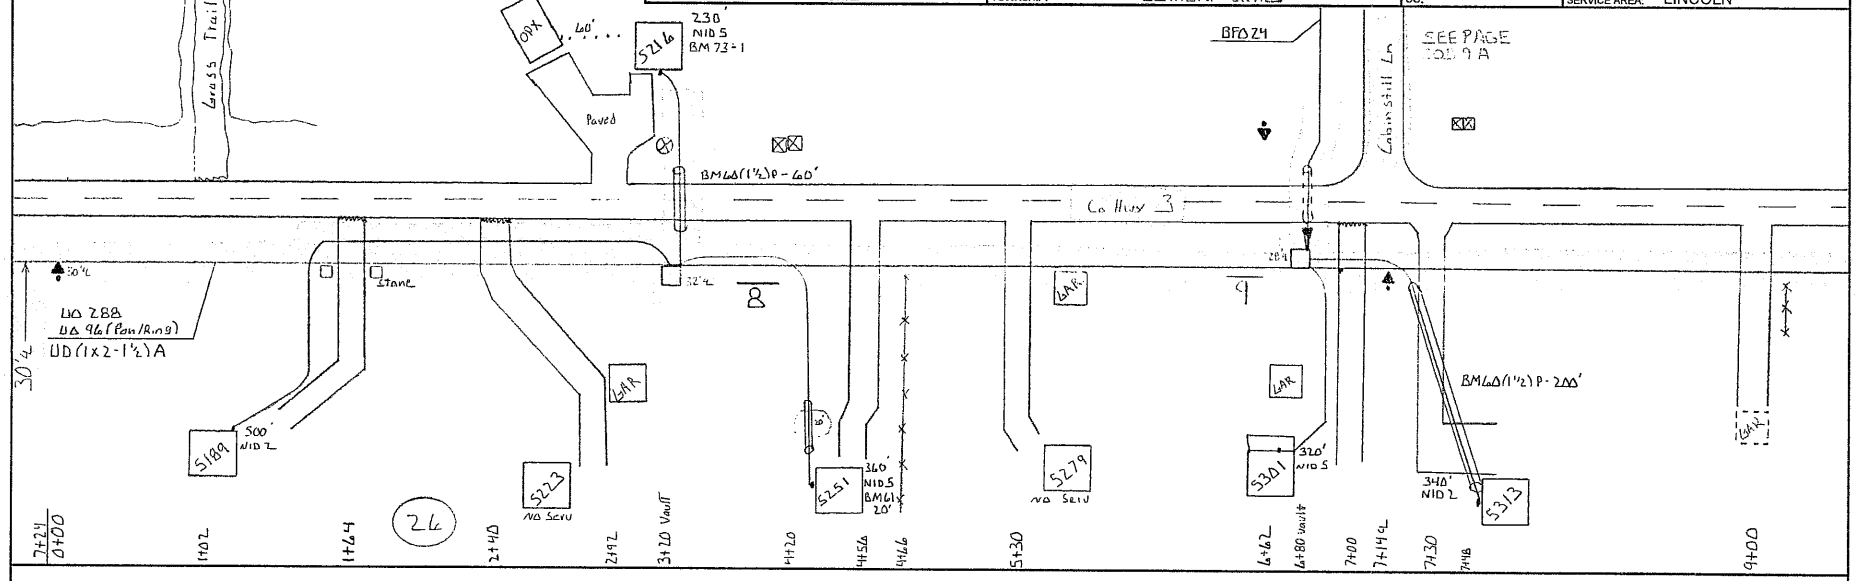

HOUSING NO.	BA	BDO	BFO	BH	BM	HBF	HO	NID	SUB NO.	SEB	UD	UO	
				F(36x60x2.60)T	2 (2x2)	0(288) L	-1	2 5		4	(1x2-1½) A	288 96 Pan/Ring	
CO 6 / 2				1	1	1	3	1	5189	500	6666	810	6666 EXPRESS
					20			1	5251	360			
					60 1			1	5216	230			
CO 8 / 9				1	1	1	14	1	5301	320	360	492	360 PRESS
					200			1	5313	340			
				2	2	2	17	2 3		1750	1026	1302	1026

CNS

DISTANCE FROM ℄ ROAD		CTC	TWP 32 N	ROUTE: B
SEE NOTATION			RNG 31 W	
STAKED BY: JMM	DATE: 5-12-11	PROJECT: MN537-2012	SEC. 23/26	SHEET: 8 OF 18
REV.	REV.	EXCHANGE: LINCOLN		
AS BUILT BY:	DATE:	TOWNSHIP: Scandia Valley	CO. MORRISON	SERVICE AREA: LINCOLN

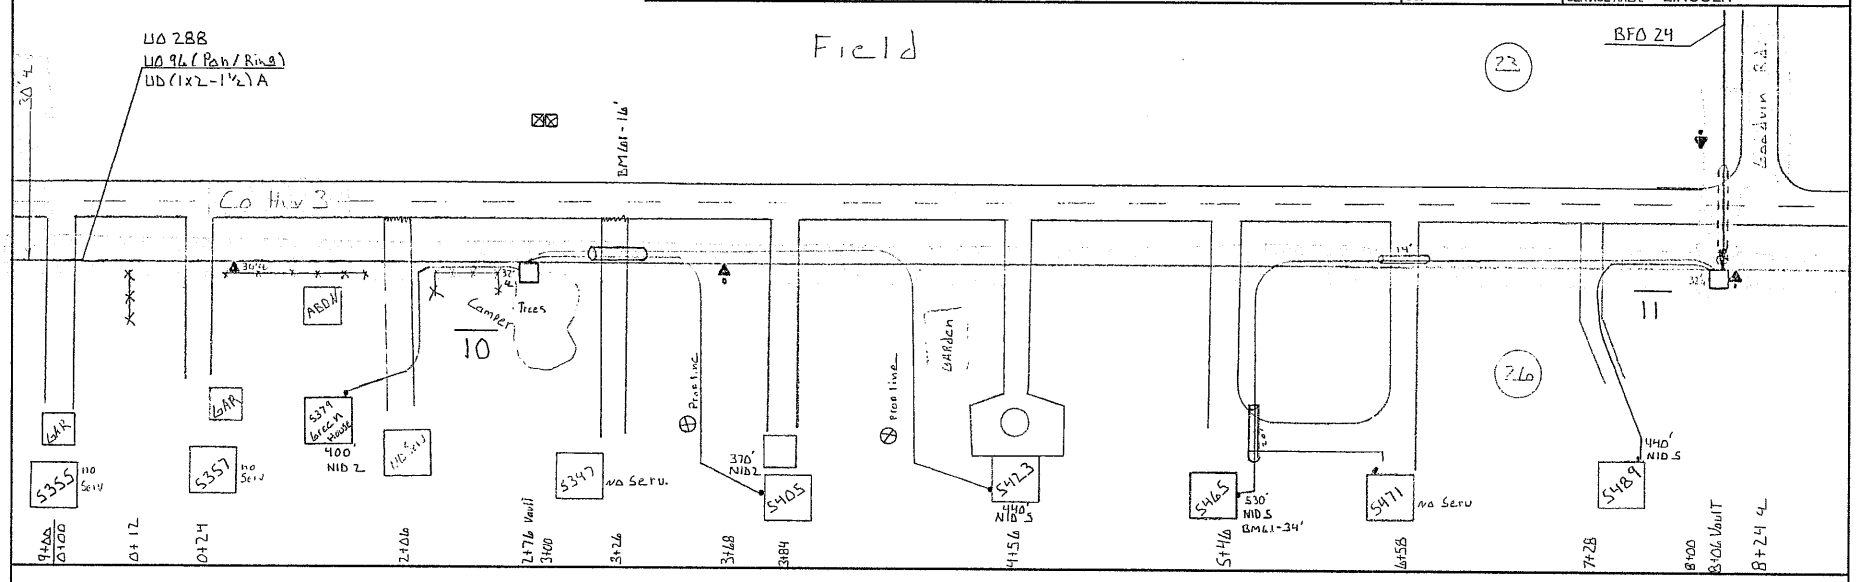

HOUSING NO.	BA	BDO	BFO	BH	BM	HBF	HO	NID	SUB NO.	SEG	UD	UO	
				F(36x60x36)T	2 (5½)(2) / 61 (3)	0(288) L	-1	2 / 5		4	(1½-1½) A	288 / 96 Pan/Ring	
COB 16				1	1	1	3	1	5378	400	496	628 / 496 EXPRESS	
					16			1	5405	370			
								1	5423	440			
COB 11				1	1 / 34	1	14	1	5465	530	530	1060 / 530 EXPRESS	
								1	5489	440			
					50			1	5527	500			
				–	– / 100	2	17	2 / 4		1780	1026	1291 / 1026	

CNS

DISTANCE FROM ℄ ROAD	CTC	TWP 32 N	ROUTE: B
SEE NOTATION		RNG 31 W	
STAKED BY: JMM DATE: 5-12-11	PROJECT: MN537-2012	SEC. 23/26	SHEET: 9 OF 18
REV. REV.	EXCHANGE: LINCOLN		
AS BUILT BY: DATE:	TOWNSHIP: Scandia Valley	CO. MORRISON	SERVICE AREA: LINCOLN

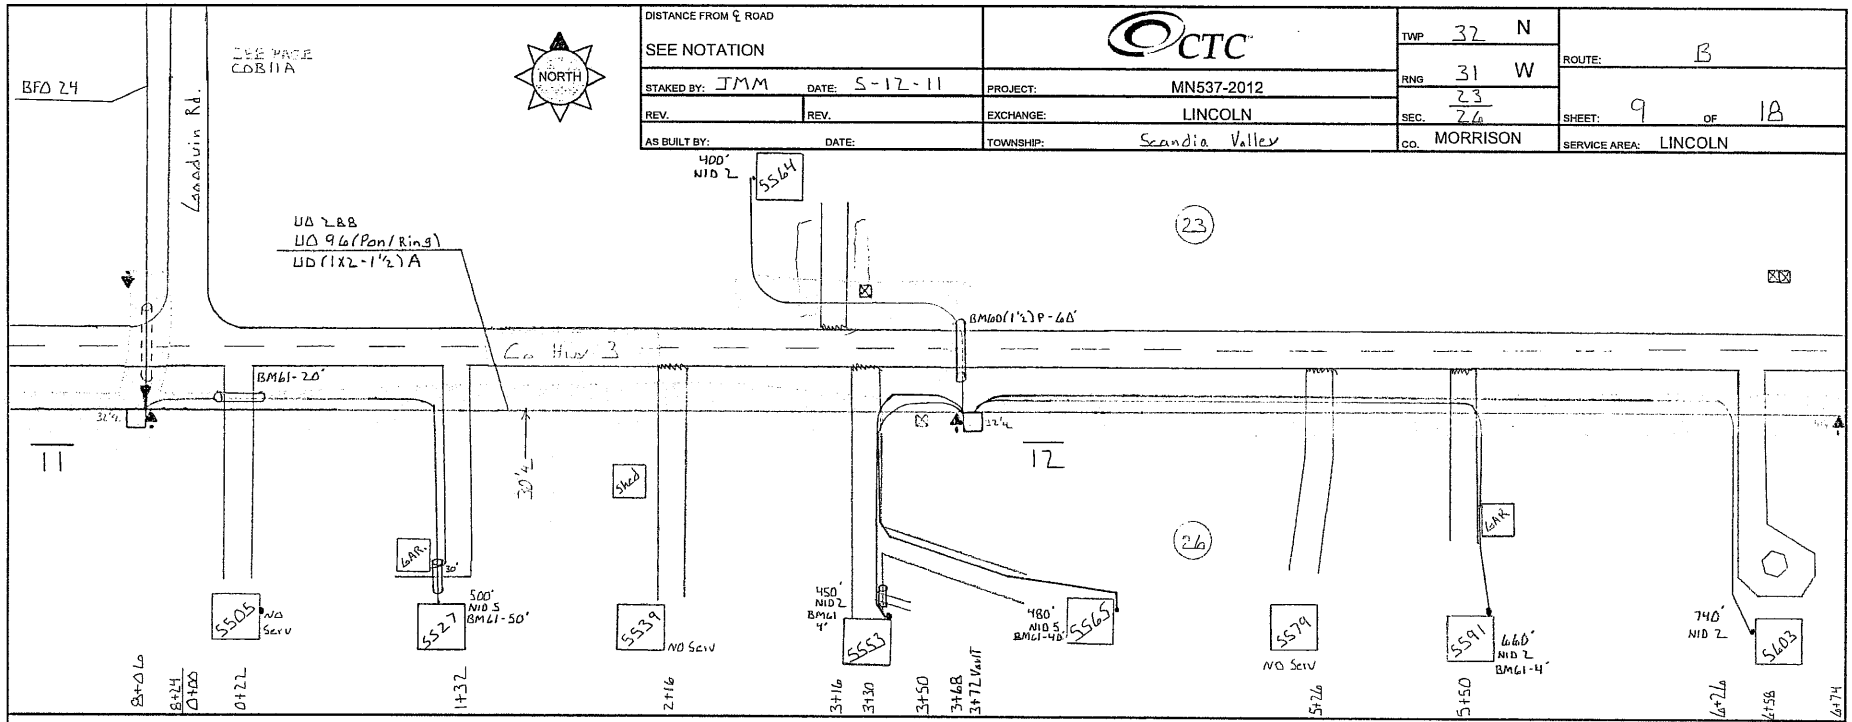

HOUSING NO.	BA	BDO	BFO	BH	BM	HBF	HO	NID	SUB NO.	SEB	UD	UO	
				F (36x60x36)T	2 (½)(2) / 60 (1½)P / 61 (3)	Δ(288) L	-1	2 / 5		4	(1x2-1½) A	288 / 96 Pon/Ring	
CO 8 / 12				1	1 / 60	1	5	1	5564	400	390	526 / 390 EXPRESS	
					4			1	5553	450			
					40			1 /	5565	480			
					4			1	5591	660			
								1	5603	740			
				1	1 / 60	48	5	4 / 1		2150	210	526 / 210	

CNS

DISTANCE FROM ℄ ROAD	CTC	TWP 32 N	ROUTE: B
SEE NOTATION		RNG 31 W	
STAKED BY: JMM DATE: 5-12-11	PROJECT: MN537-2012	SEC. 23/26	SHEET: 10 OF 18
REV. REV.	EXCHANGE: LINCOLN	CO. MORRISON	SERVICE AREA: LINCOLN
AS BUILT BY: DATE:	TOWNSHIP: Scandia Valley		

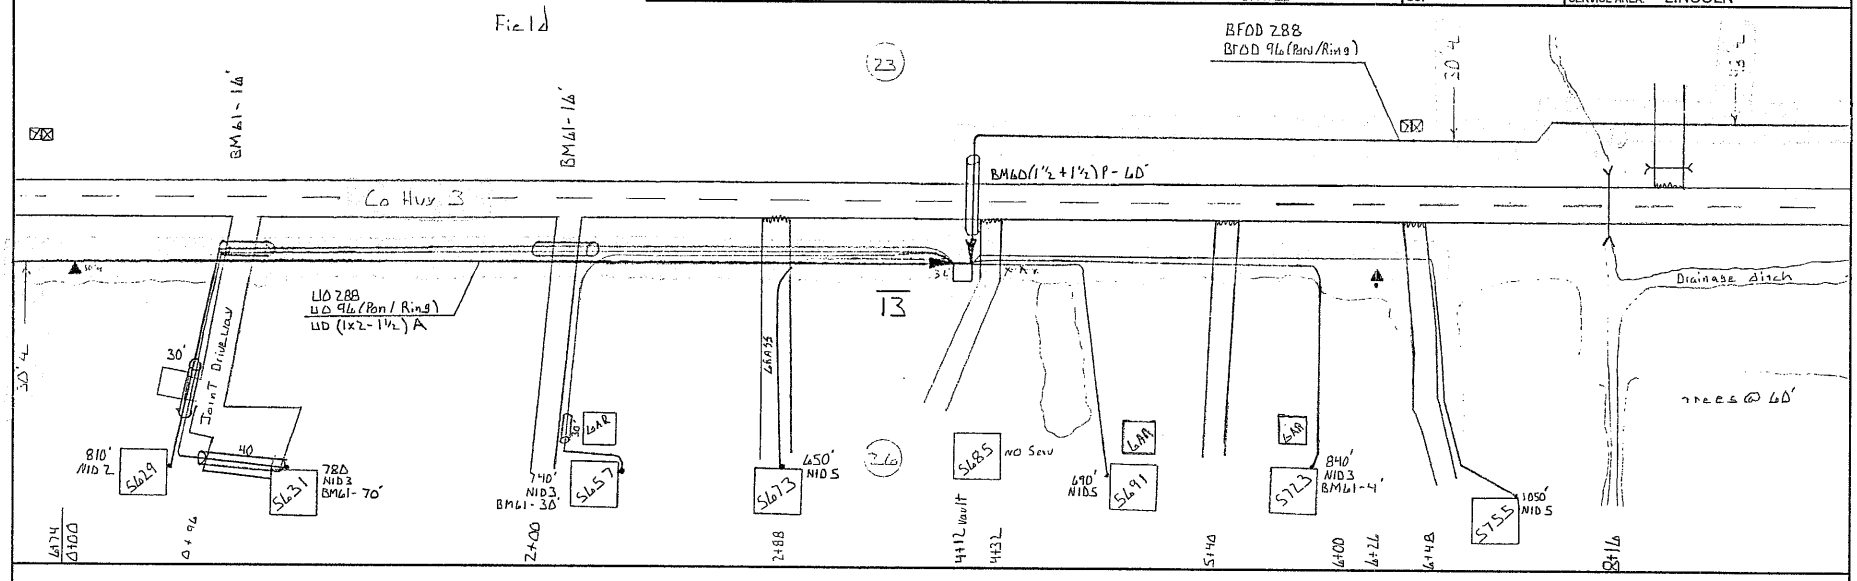

HOUSING NO.	BA	BDO	BFO	BH	BM	HBF	HO	NID			SUB NO.	SEB	UD	UO	
				F(36x60x36)T	2 (5/8)(8) / 61 (3)	Δ(288) L	-1	2	3	5		4	(1x2-1½) A	288 / 96 POLYFILL	
6.08 / 13				1	1	1	7	1			5629	810	714	850 / 714 EXPRESS	
					102				1		5631	780			
					30				1		5657	740			
										1	5673	650			
										1	5691	690			
					4				1		5723	840			
										1	5755	1050			
				1	1	1	7	1	3	3		5560	[illegible]	2560	[illegible]

CNS

DISTANCE FROM ℄ ROAD					
SEE NOTATION		CTC	TWP 32 N		ROUTE: B
STAKED BY: JMM	DATE: 5-12-11	PROJECT: MN537-2012	RNG 31 W		
REV.	REV.	EXCHANGE: LINCOLN	SEC. 23 24 / 26 25		SHEET: 11 OF 18
AS BUILT BY:	DATE:	TOWNSHIP: Scandia Valley	CO. MORRISON		SERVICE AREA: LINCOLN

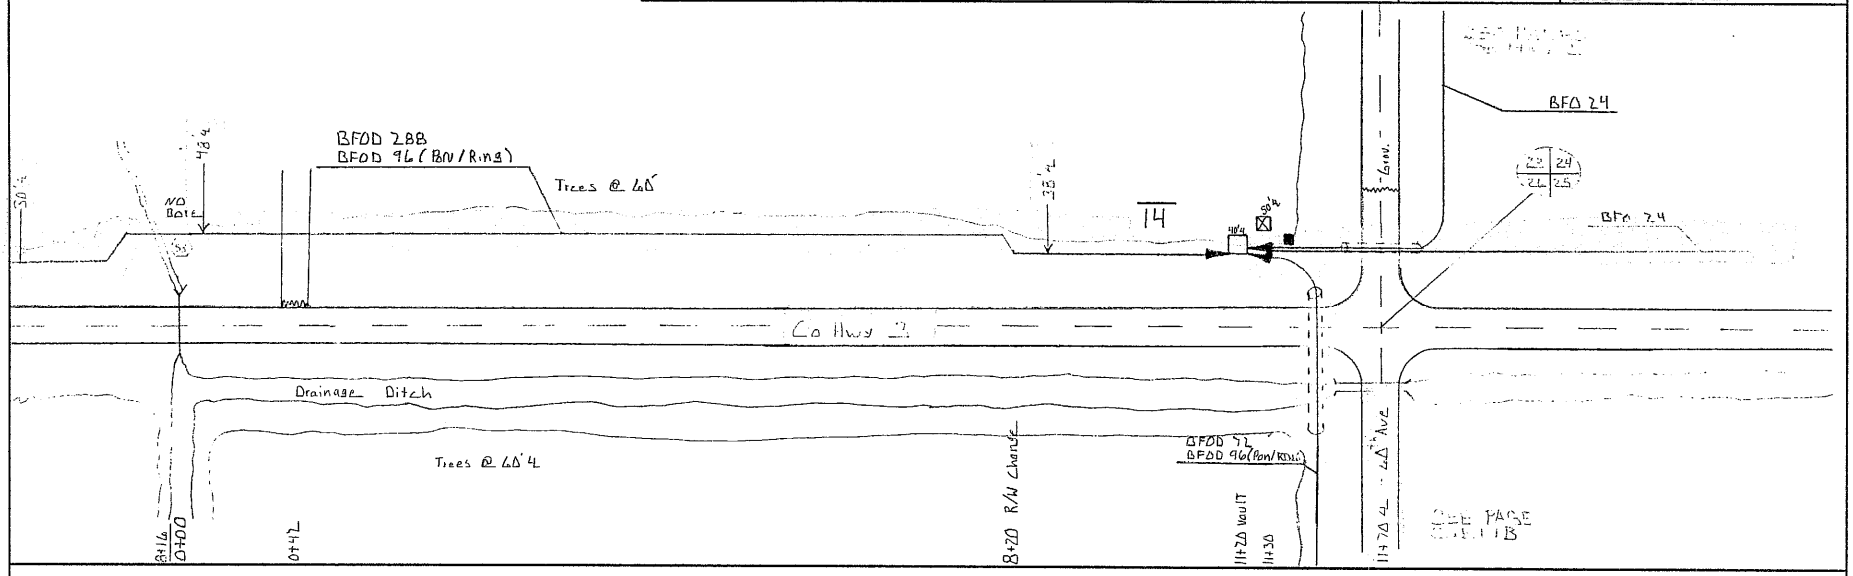

HOUSING NO.	BA	BDO			BFO				BH	BM						HBF		HO		NID		SUB NO.	SE		UD		UO		
					(288 & 96)D (Bnr/Ring)				F(36x 60x36)T	2 (5/8)(8)	53	1n0 (1½)(18)P				O(288) L		-1											
COR 14					1758	1614 Express			1	1	1	60				1		120											
					[illegible]	[illegible]					1	50				1		120											

CNS

DISTANCE FROM ℄ ROAD: SEE NOTATION	CTC	TWP 32 N	ROUTE: 314B
STAKED BY: JG DATE: 5-17-11	PROJECT: MN537-2012	RNG 31 W	
REV. / REV.	EXCHANGE: LINCOLN	SEC. 23 24 / 26 25	SHEET: 1 OF 1
AS BUILT BY: / DATE:	TOWNSHIP: Scandia Valley	CO. MORRISON	SERVICE AREA: LINCOLN

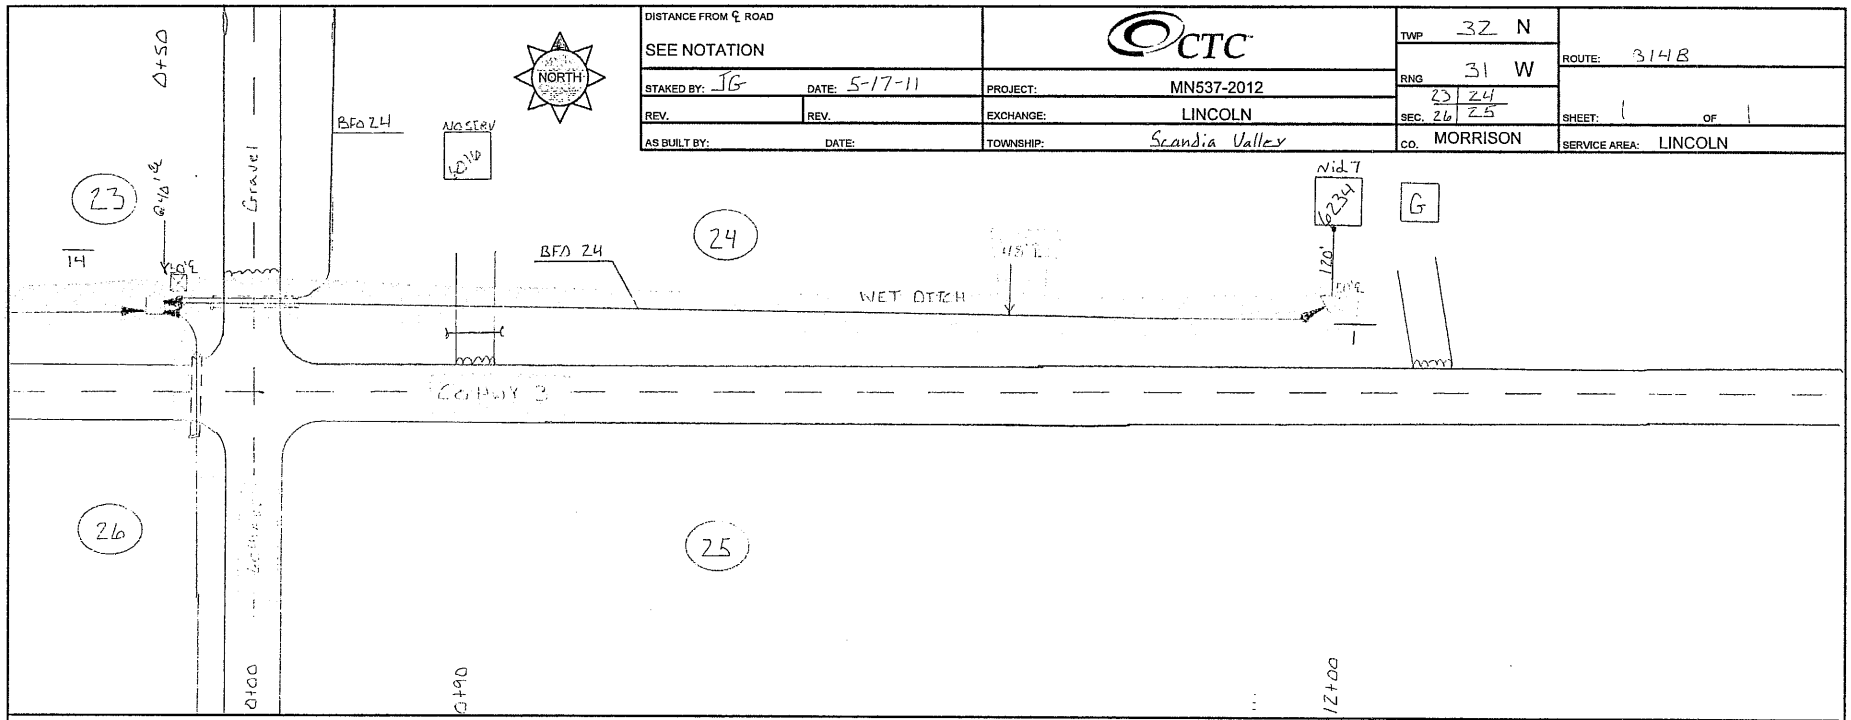

HOUSING NO.	BA	BDO			BFO				BH	BM						HBF		HO		NID		SUB NO.	SEB		UD		UO		
	21	4 (SG)			24					2 (SG)(SG)		53						-1			7		4		(x1-1) S				
314B / 1	2	1			1370					1		1						1			1	6234	120		20				
	-	1			1370					1		1						1			1		120		20				

Powered by CNS

DISTANCE FROM ℄ ROAD: SEE NOTATION	CTC	TWP 132 N	ROUTE: 4A5D
STAKED BY: RJB DATE: 10-20-11	PROJECT: MN537-2012	RNG 31 W	
REV. / REV.	EXCHANGE: LINCOLN	SEC. 19	SHEET: 1 OF 2
AS BUILT BY: / DATE:	TOWNSHIP: SCANDIA VALLEY (W)	CO. ~~TODD~~ MORRISON	SERVICE AREA: LINCOLN

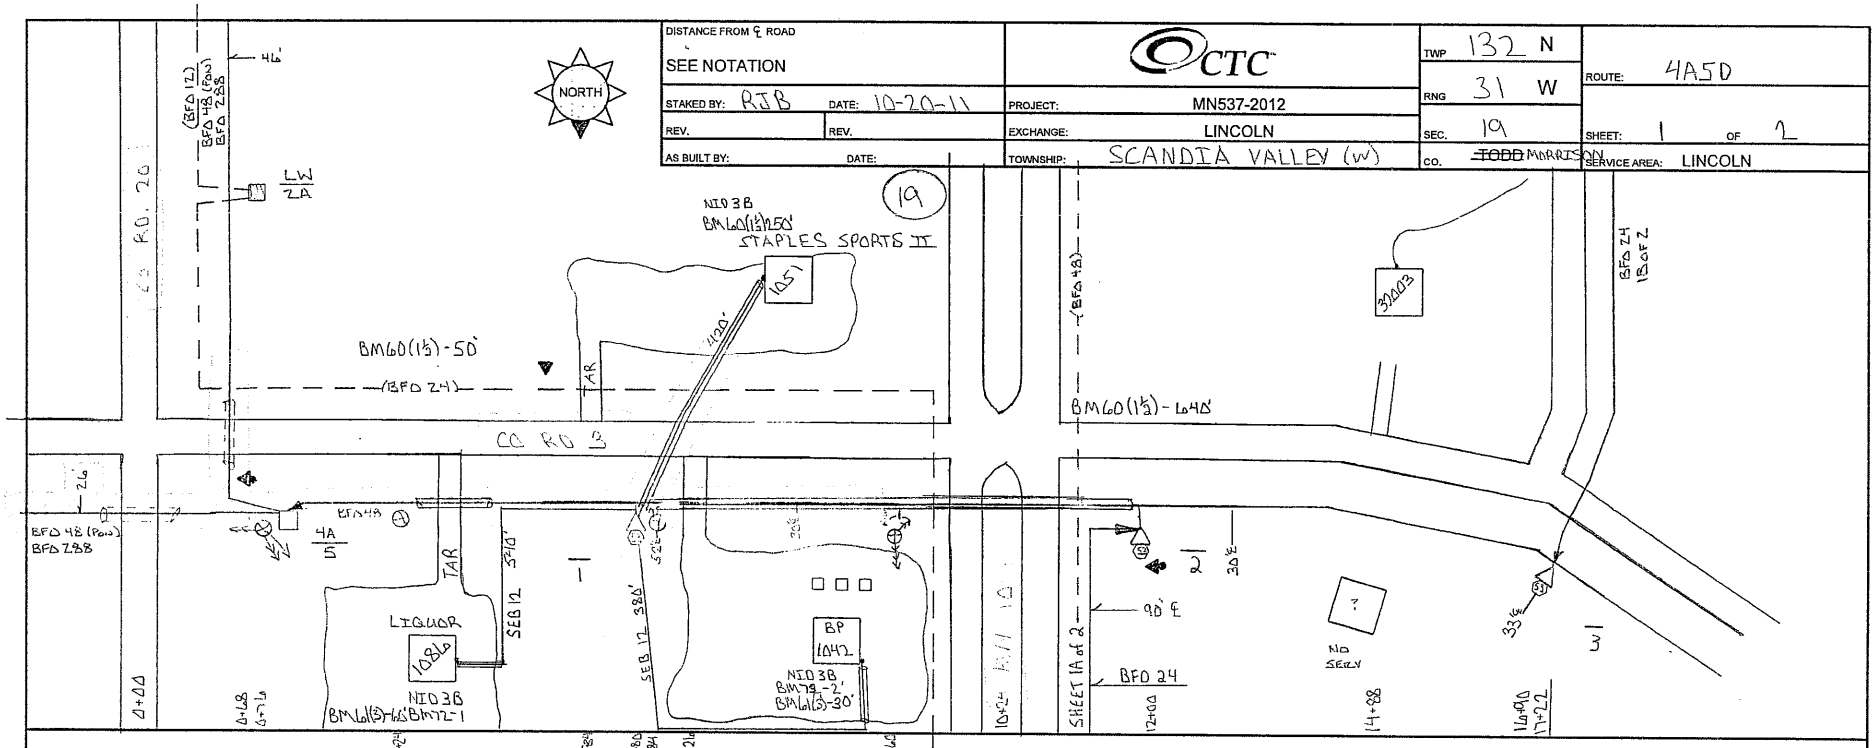

HOUSING NO.	BA	BDO			BFO				BH	BM						HBF		HO		NID		SUB NO.	SEB		UD		UO		
			4	5		4B				2 (5/8)(8)	53	60 (1½)	61 (3)	72	73			-1			3B			12					
4A5D 1				1		642				1	1	50	60	1				18			1	1086		540					
												250									1	1051		420					
													30		2						1	1042		380					
2			1			700				1	1	640						3											
			1	1		1290				2	2	940	90	1	2			21			3			1340					

CNS

DISTANCE FROM ℄ ROAD		CTC	TWP 132 N	ROUTE: 4A
SEE NOTATION			RNG 31 W	
STAKED BY: RJB	DATE: 10-19-11	PROJECT: MN537-2012	SEC. 19	SHEET: 4 OF 10
REV.	REV.	EXCHANGE: LINCOLN		
AS BUILT BY:	DATE:	TOWNSHIP: SCANDIA VALLEY (W)	CO. MORRISON	SERVICE AREA: LINCOLN

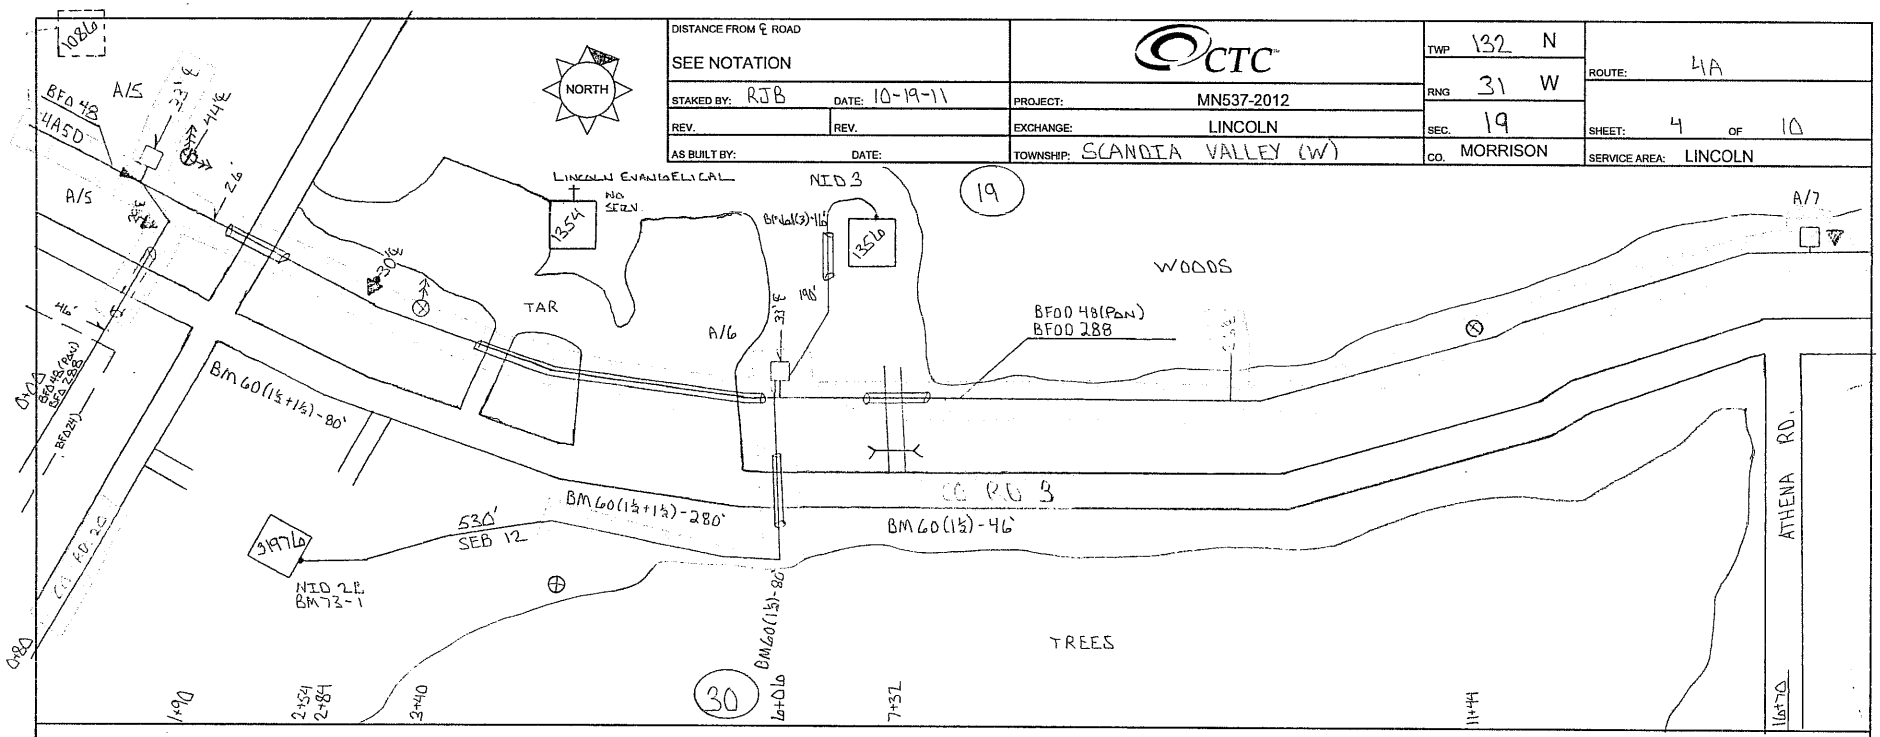

HOUSING NO.	BA	BDO	BFO		BH	BM					HBF		HO	NID		SUB NO.	SEB		UD	UO
			(48 PON ½ | 288)D	F(36×60 ×36)T		2 (5/8)(B)	60 (1½)	60 (1½+1½)	61 (3)	73	D (48) (M)	D (288) (L)	-1	2B	3		4	12		
4A/5			2064 CUT	2110	1		1		580			1	1	96							
/6			6060 EXPRESS	722	1		1	80	360	16	1		1	2		1	1356	190			
															1		31976		530		
			2670	2832	2		2	80	940	16	1	1	2	98	1	1		190	530		

Prepared by CNS 218-504-3606

DISTANCE FROM ℄ ROAD: SEE NOTATION	CTC	TWP 132 N	ROUTE: 4A
STAKED BY: RJB DATE: 10-19-11	PROJECT: MN537-2012	RNG 31 W	
REV. REV.	EXCHANGE: LINCOLN	SEC. 19	SHEET: 5 OF 10
AS BUILT BY: DATE:	TOWNSHIP: SCANDIA VALLEY (W)	CO. MORRISON	SERVICE AREA: LINCOLN

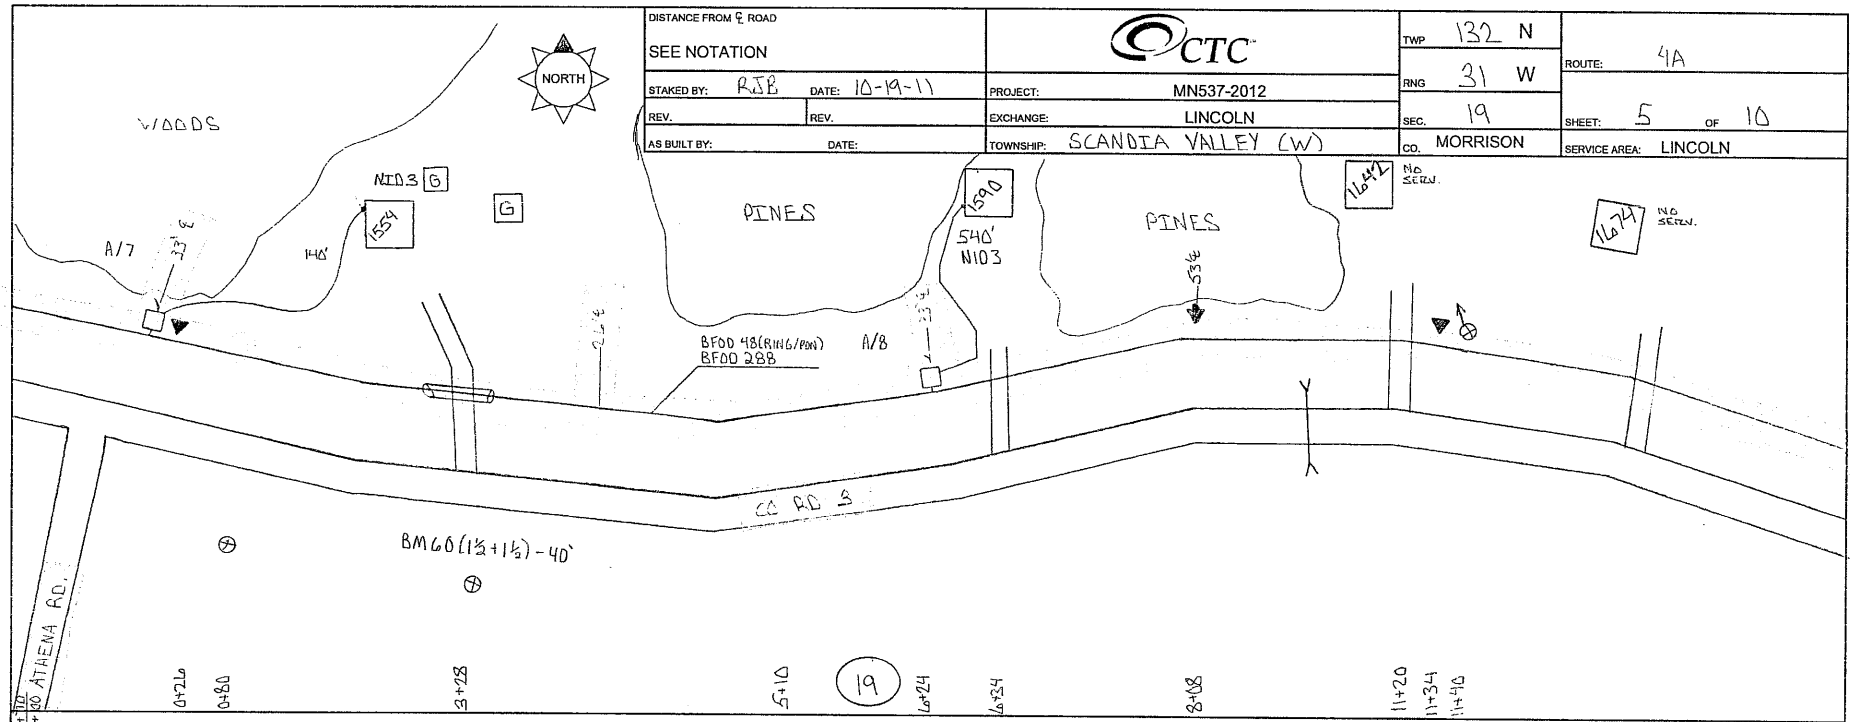

HOUSING NO.	BA	BDO	BFO		BH	BM		HBF	HO	NID	SUB NO.	SEB	UD	UO
			(48 ½ PON	288)D	F(36×60 X36)T	2 (5⅛)(8)	60 (1½+1½)	0 (288)	-1	3		4		
4A/7			1102 EXPRESS	1206	1	1	46	1	1	1	1554	140		
8			632 EXPRESS	714	1	1	40	1	1	1	1590	540		
			1734	1920	2	2	86	2	2	2		680		

Prepared by: CNS 218-564-3000

DISTANCE FROM ℄ ROAD					
SEE NOTATION					
STAKED BY: RJB	DATE: 10-19-11	PROJECT: MN537-2012	TWP 132 N	ROUTE: 41A	
REV.	REV.	EXCHANGE: LINCOLN	RNG 31 W	SHEET: 6	OF 10
AS BUILT BY:	DATE:	TOWNSHIP: SCANDIA VALLEY (W)	SEC. 19	SERVICE AREA: LINCOLN	
			CO. MORRISON		

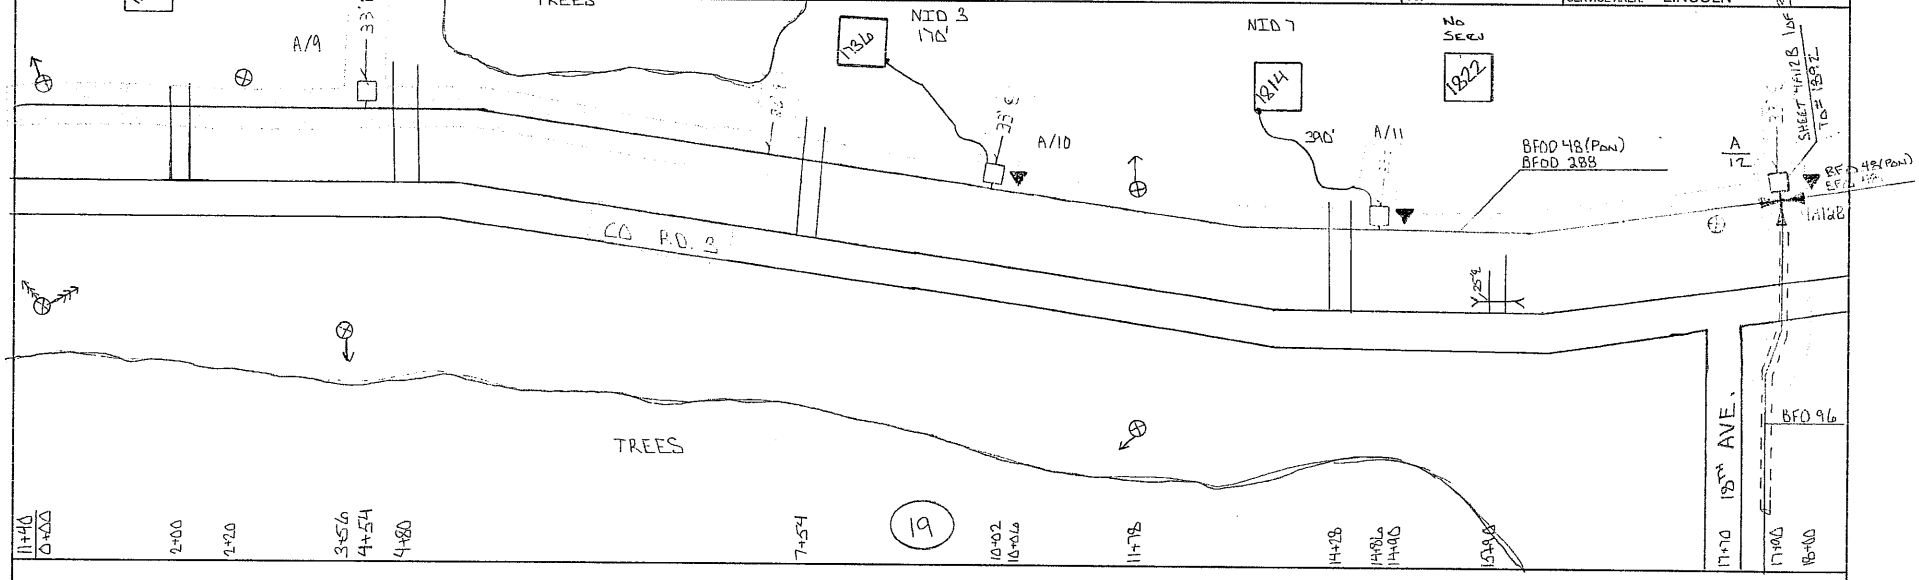

HOUSING NO.	BA	BDO	BFO		BH	BM	HBF	HO	NID		SUB NO.	SEB	UD	UO	
	21		(48) PAN	288)D	F(36×60 ×36)T	2 (5/8)(8)	0 (288)	-1	3	7		4	(1×1-1)S		
48/9			970 EXPRESS	1086	1	1	1								
/10			548 EXPRESS	1064	1	1	1	1	1		1736	170			
/11	2		484 EXPRESS	560	1	1	1	1		1	1814	390	20		
	2		2002	2310	3	3	3	2	1	1		560	20		

Prepared by: CNS 218-564-3000

DISTANCE FROM ℄ ROAD: SEE NOTATION	CTC	TWP 132 N	ROUTE: 4A12B
STAKED BY: RJB DATE: 10-20-11	PROJECT: MN537-2012	RNG 31 W	
REV. REV.	EXCHANGE: LINCOLN	SEC. 19	SHEET: 1 OF 3
AS BUILT BY: DATE:	TOWNSHIP: SCANDIA VALLEY (W)	CO. MORRISON	SERVICE AREA: LINCOLN

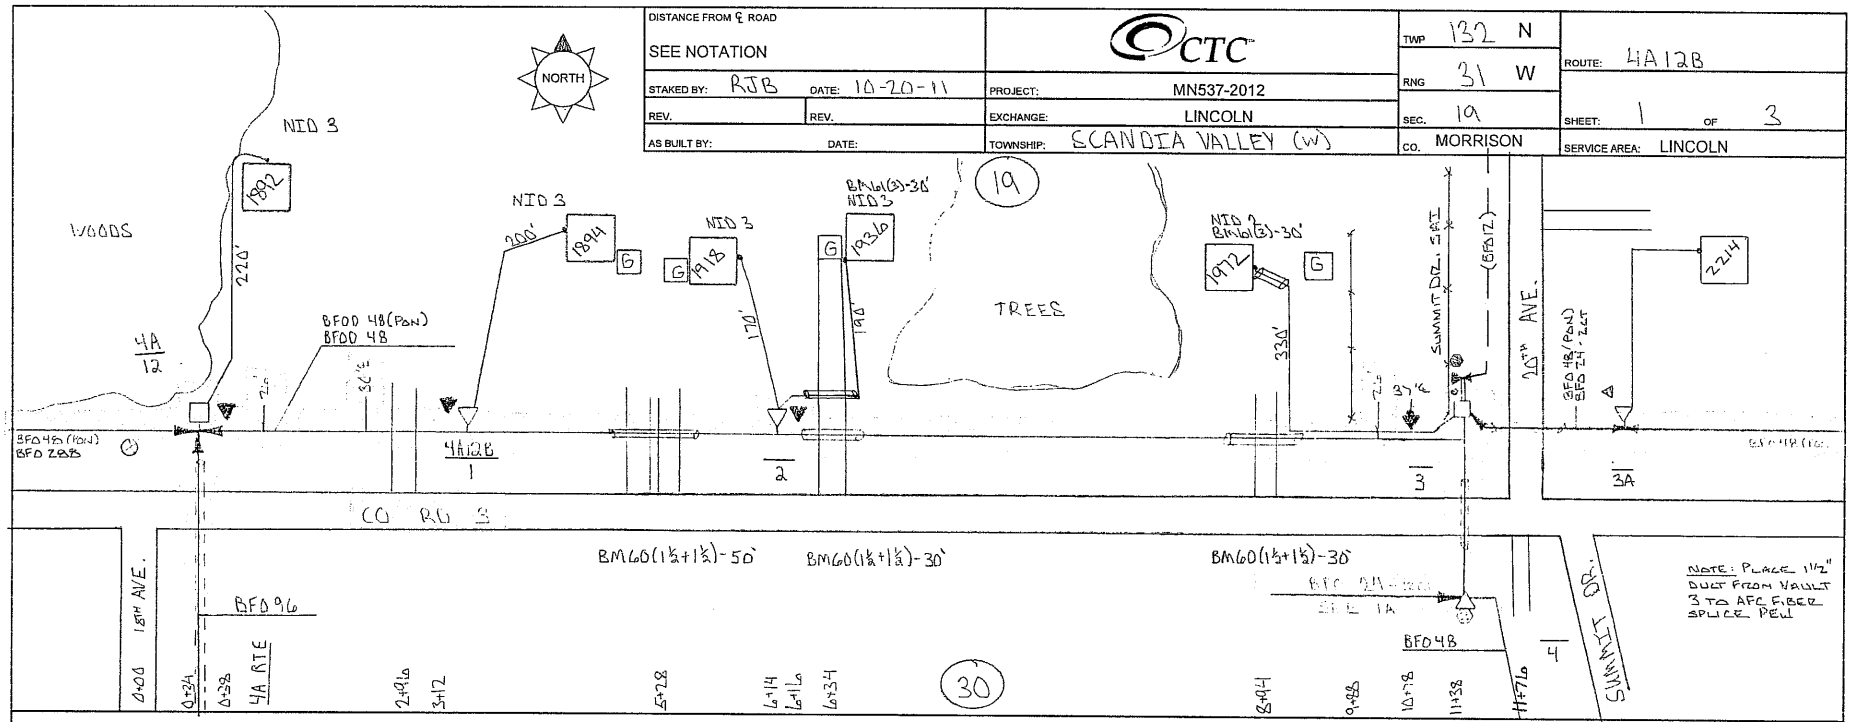

HOUSING NO.	BA	BDO	BFO	BH	BM	HBF	HO	NID	SUB NO.	SEB	UD	UO	W
		4	(48 PON) 48)D	F(36×60 X36)T	2 (5/6)(8) 60 (1½+1½) 61 (3)	0 (48) (3)	-1	2 3		4	(1x1-1½) S		BDO 7
4A12B 1		1	278 380		1		1	1	1894	200			
2		1	302 3660		1 50 30		2	1 1	1918 1936	170 190			
3			576 630	1	1 60 30	1	3	1	1972	330			
SAI											60		1
		2	1156 1376	1	3 110 60	1	6	1 3		890	60		1

CNS

DISTANCE FROM ℄ ROAD: SEE NOTATION	CTC	TWP 132 N	ROUTE: 4A12B4D
STAKED BY: RJB DATE: 10-21-11	PROJECT: MN537-2012	RNG 31 W	SHEET: 1 OF 2
REV. REV.	EXCHANGE: LINCOLN	SEC. 30	
AS BUILT BY: DATE:	TOWNSHIP: SCANDIA VALLEY (W)	CO. MORRISON	SERVICE AREA: LINCOLN

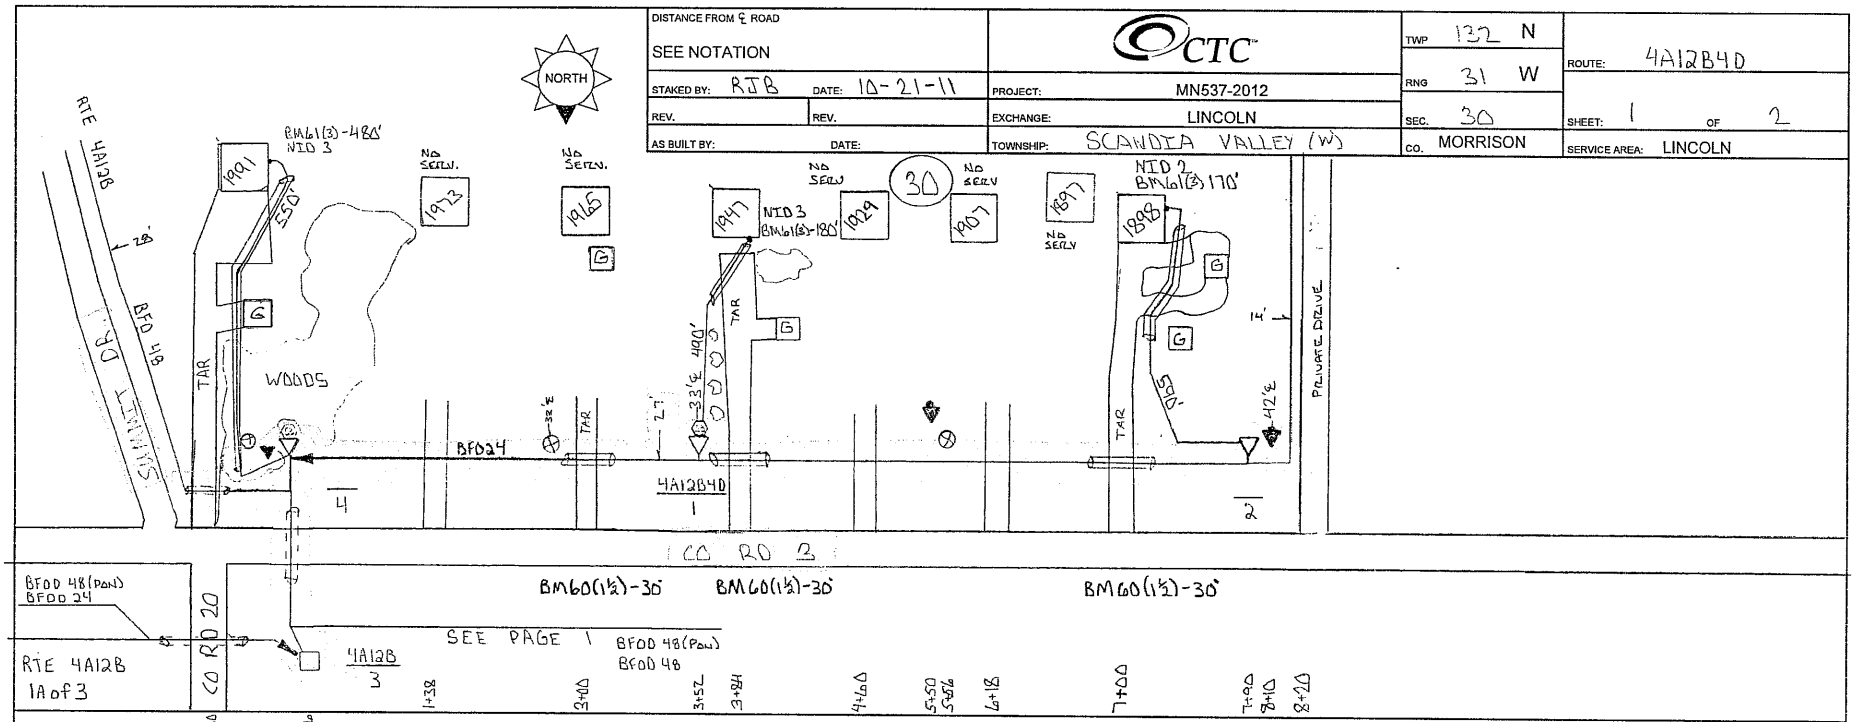

HOUSING NO.	BA	BDO	BFO	BH	BM	HBF	HO	NID	SUB NO.	SEB	UD	UO
		4	24		2 (5/8)(8) 53 60 (1½) 61 (3)		-1	2 3		4		
4A12B4D 1		1	370		1 1 30 180		1	1	1947	490		
2		1	514		1 60 170		1	1	1898	590		
		2	884		2 1 90 350		2	1 1		1080		

CNS

DISTANCE FROM ℄ ROAD		CTC	TWP 132 N	ROUTE: 4A12B
SEE NOTATION			RNG 31 W	
STAKED BY: RJB	DATE: 10-21-11	PROJECT: MN537-2012		
REV.	REV.	EXCHANGE: LINCOLN	SEC. 20	SHEET: 1A OF 3
AS BUILT BY:	DATE:	TOWNSHIP: SLANDIA VALLEY (W)	CO. MORRISON	SERVICE AREA: LINCOLN

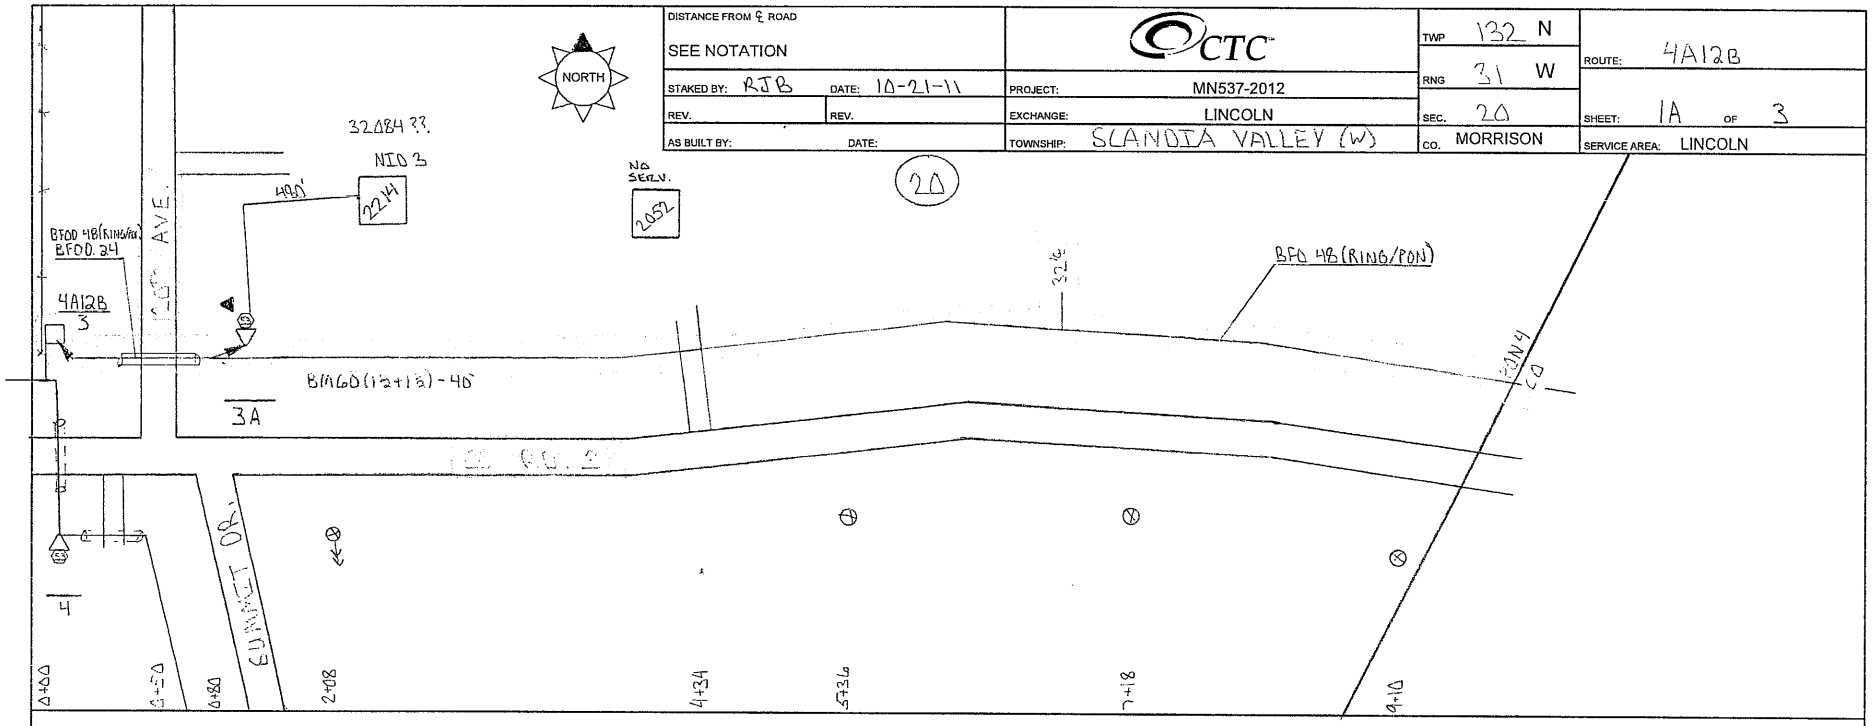

HOUSING NO.	BA	BDO			BFO				BH	BM						HBF		HO		NID		SUB NO.	SEB		UD		UO		
			4		48 PON	(24½	48)D PON			2 (5/8)(8)	53	60 (1½+1½)						-1		3			4						
4A12B 3A			1			1816	140			1	1	40						1		1		2214	480						
BDR1					85D																								
			1		85D	1816	140			1	1	40						1		1			480						

CNS

DISTANCE FROM ℄ ROAD: SEE NOTATION	CTC	TWP 32 N	ROUTE: 090
STAKED BY: JG DATE: 5-19-11	PROJECT: MN537-2012	RNG 31 W	
REV. / REV.	EXCHANGE: LINCOLN	SEC. 29	SHEET: 5 OF 5
AS BUILT BY: / DATE:	TOWNSHIP: SCANDIA VALLEY	CO. MORRISON	SERVICE AREA: LINCOLN

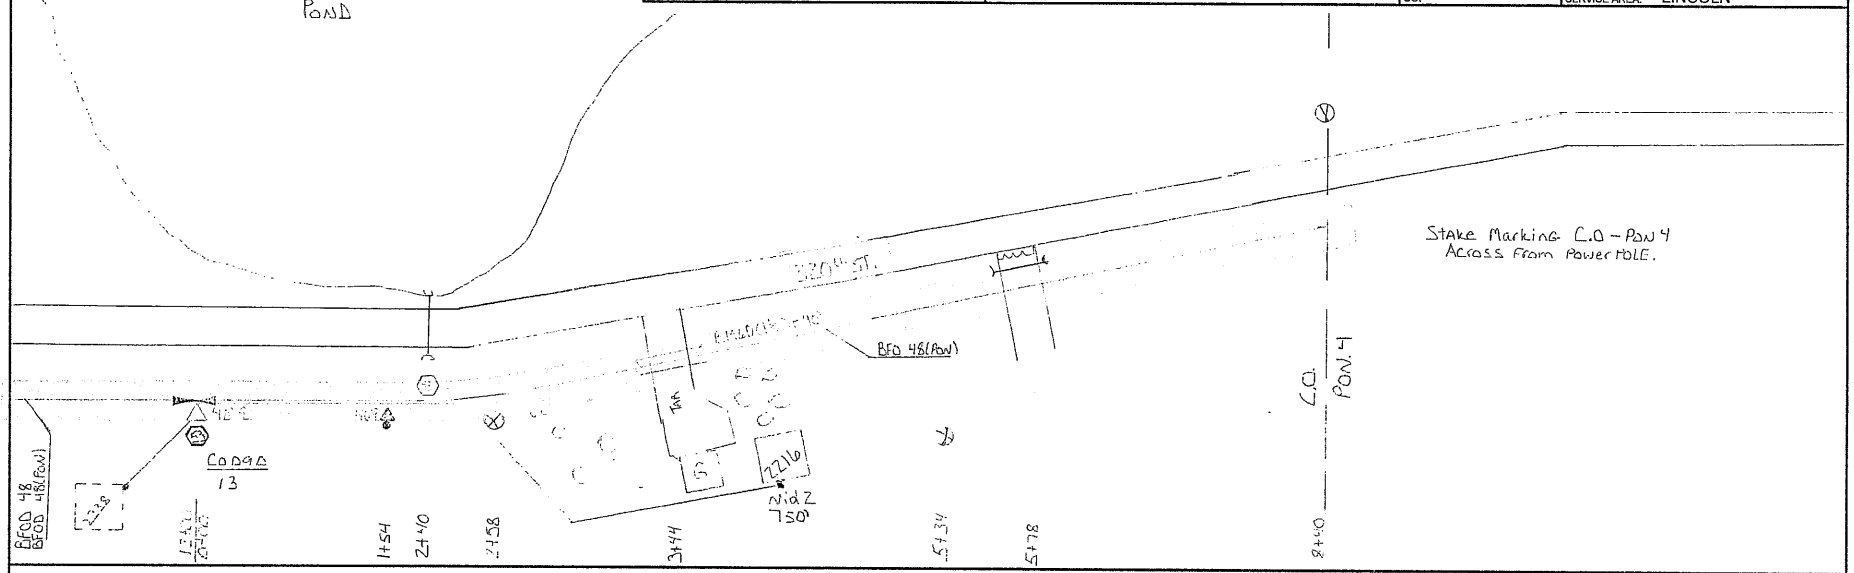

HOUSING NO.	BA	BDO	BFO	BH	BM	HBF	HO	NID	SUB NO.	SE	UD	UO
			48 (1 ON)		53 / 60 (1½P)							
			240		1 / 40							
			240		1 / 40							

DISTANCE FROM ℄ ROAD		CTC	TWP 32 N	ROUTE: D9D
SEE NOTATION			RNG 31 W	
STAKED BY: JG	DATE: 5-19-11	PROJECT: MN537-2012	SEC. 29 20	SHEET: 4 OF 5
REV.	REV.	EXCHANGE: LINCOLN		
AS BUILT BY:	DATE:	TOWNSHIP: SCANDIA VALLEY	CO. MORRISON	SERVICE AREA: LINCOLN

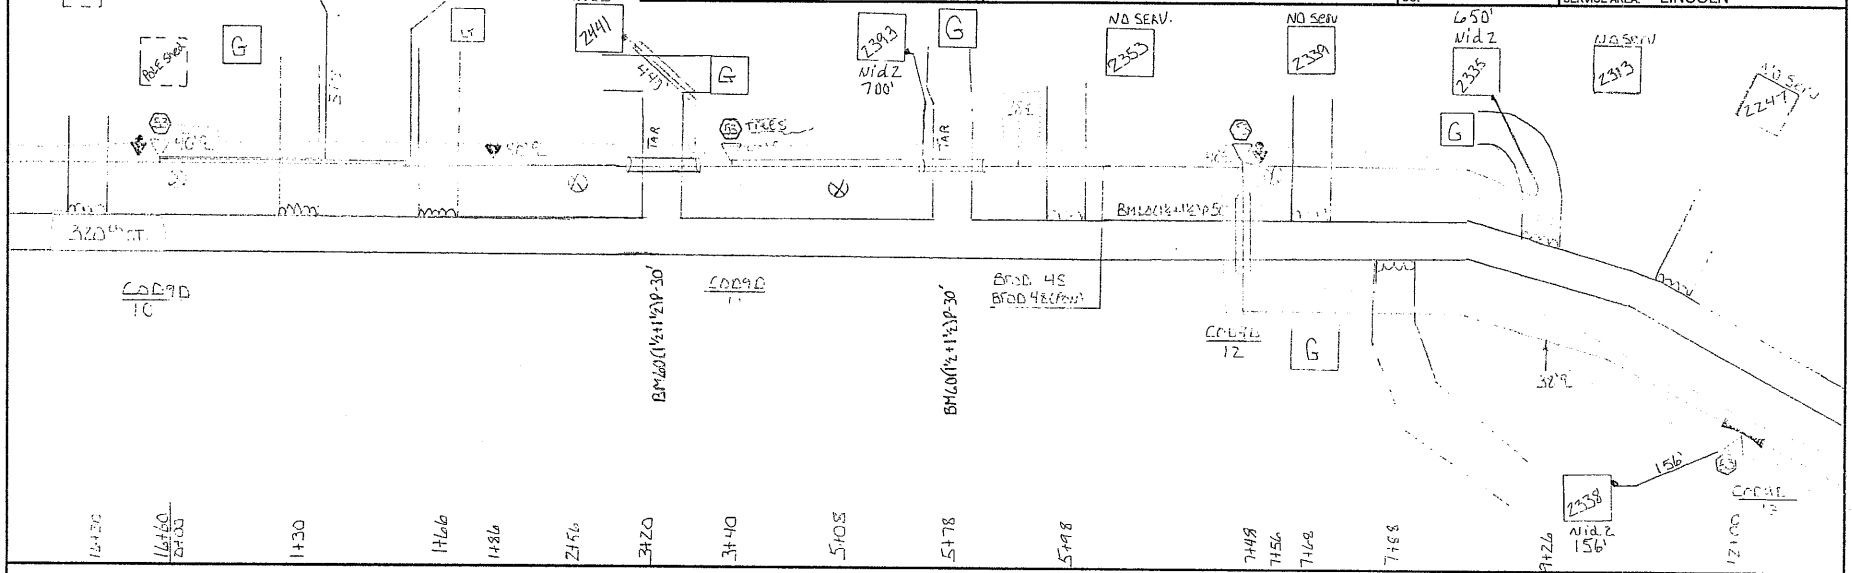

HOUSING NO.	BA	BDO			BFO				BH	BM						HBF		HO		NID		SUB NO.	SEB		UD		UO		
			1		(48	48)D				2	53	60	51					-1		2	3		4						
D			1		345	368				1	1	30						2											
													90								1	2441	440						
																				1		2393	700						
12			.		408	[illegible]				1	1	[illegible]						1											
																				1		2335	650						
13			1		[illegible]	518				1	1	30						2											
																				1		2338	156						
																				1		2216	750						
			3		1278	1422				3	3	110	90					5		4	1		2696						

DISTANCE FROM ℄ ROAD		CTC	TWP 32 N	ROUTE: D9D
SEE NOTATION			RNG 31 W	
STAKED BY: JG	DATE: 5-19-11	PROJECT: MN537-2012	SEC. 29/20	SHEET: 3 OF 5
REV.	REV.	EXCHANGE: LINCOLN	CO. MORRISON	SERVICE AREA: LINCOLN
AS BUILT BY:	DATE:	TOWNSHIP: SCANDIA VALLEY		

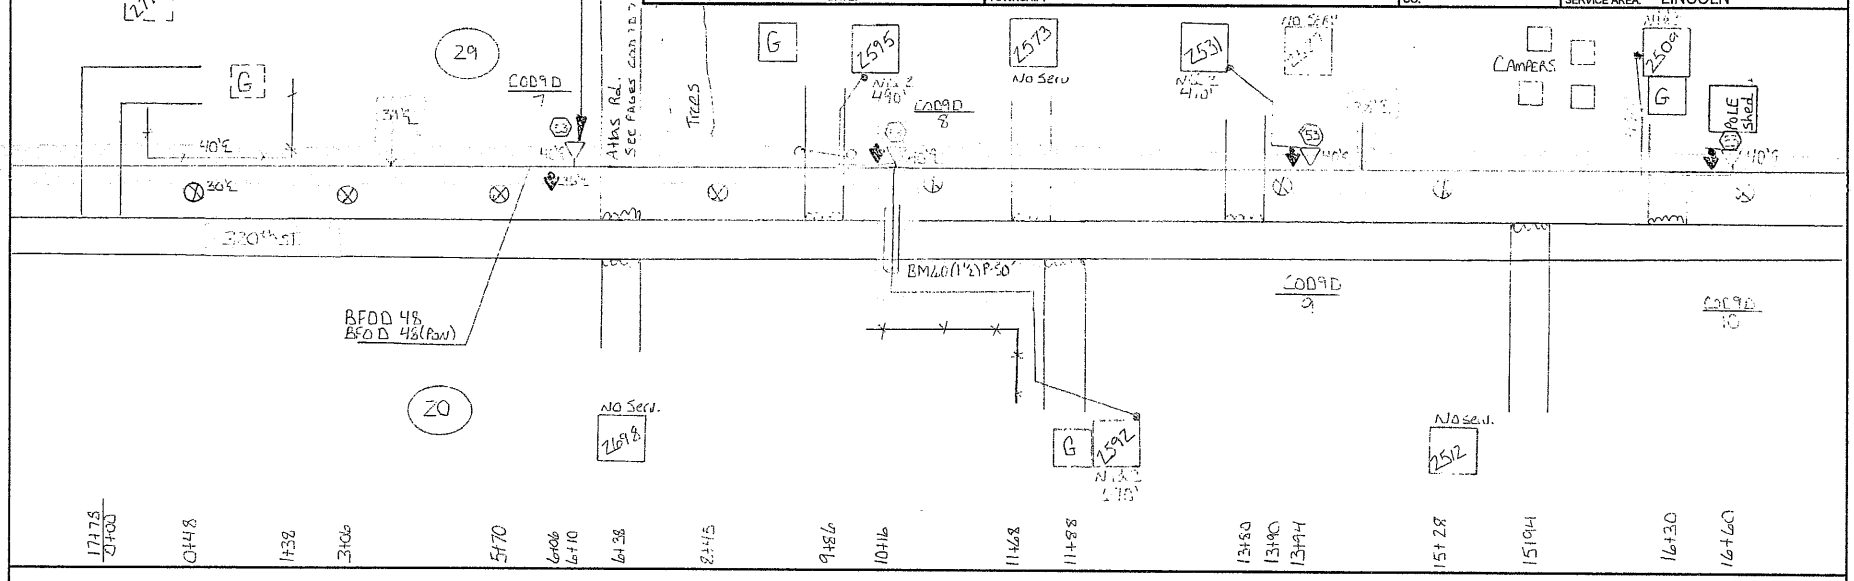

HOUSING NO.	BA	BDO			BFO				BH	BM						HBF		HO		NID		SUB NO.	SEB		UD		UO		
			4 (56)		48 (PAW)	48 (LD				2 (5/8)	53	60 (1½)	60 (1½)					1		2	3		4						
7			1		908	1008				1	1		30					8											
8			1		56	45 1				1	1							2											
																				1		2595	490						
												50									1	2573	670						
9			1		378	426				1	1							1		1		2531	410'						
10			1		266	34				1	1							1			1	2509	460						
																				1		2491	580						
																					1	2485	600						
			4		1958	2202				4	4	50	30					12		3	3		3210						

Produced by CNS

DISTANCE FROM ℄ ROAD		CTC	TWP 32 N	ROUTE: 090
SEE NOTATION			RNG 31 W	
STAKED BY: JG	DATE: 5-19-11	PROJECT: MN537-2012	SEC. 28, 29, 21, 20	SHEET: 2 OF 5
REV.	REV.	EXCHANGE: LINCOLN		
AS BUILT BY:	DATE:	TOWNSHIP: SCANDIA VALLEY	CO. MORRISON	SERVICE AREA: LINCOLN

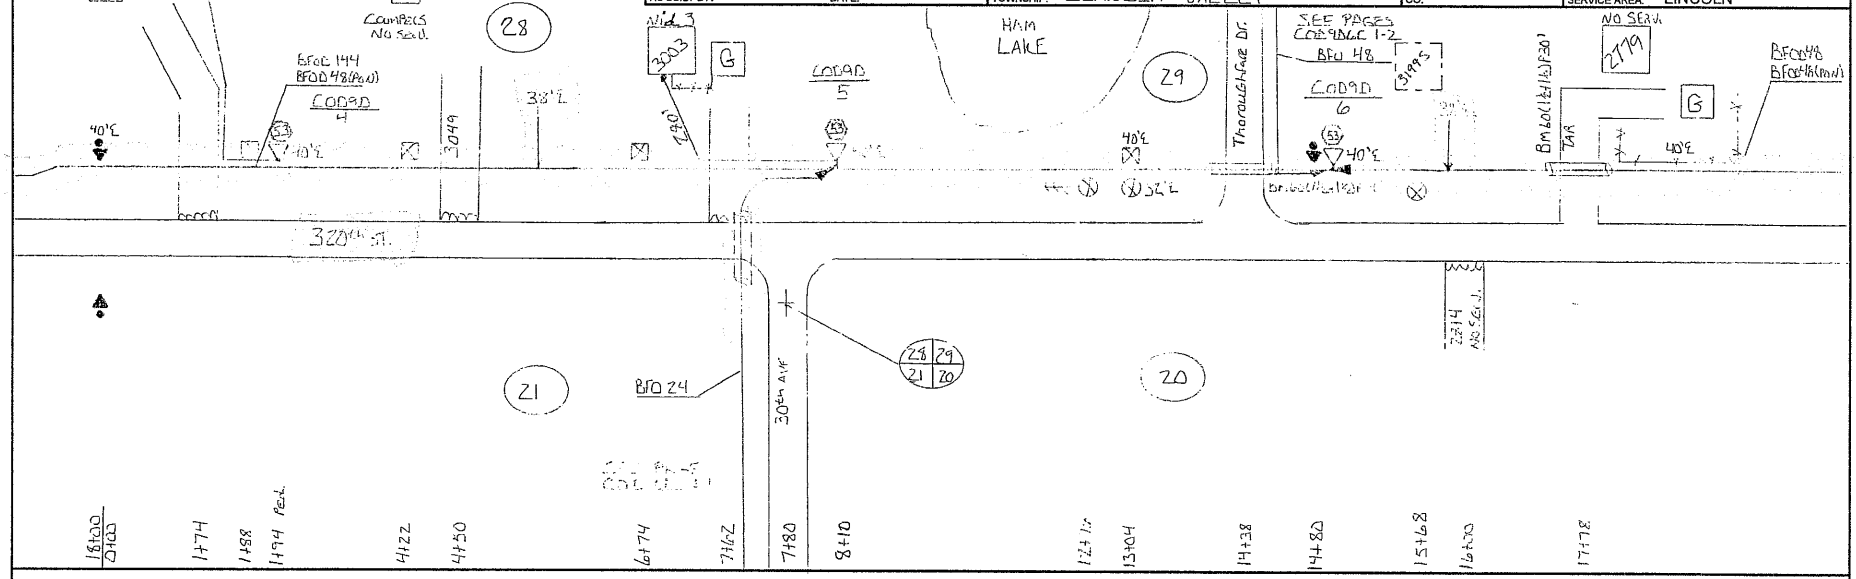

HOUSING NO.	BA	BDO			BFO				BH	BM						HBF		HO		NID		SUB NO.	SEB		UD		UO		
					(48 (P&O))	(144) D				(P&O)		(1½-1½)	(3')					1		3	2		4						
4			1		500 EXPRESS	444				1	1							1											
																				1			440						
5			1		EXPRESS					1	1							4											
																				1		3003	280						
6			1		670 EXPRESS	822				1	1	40	[illegible]					92			1	31995	340						
			3		1786	2234				3	3	40	[illegible]					100		2	1		1060						

CNS

DISTANCE FROM ℄ ROAD: SEE NOTATION	CTC	TWP 32 N	ROUTE: D9D
STAKED BY: JG DATE: 5-19-11	PROJECT: MN537-2012	RNG 31 W	
REV. REV.	EXCHANGE: LINCOLN	SEC. 28 21	SHEET: 1 OF 5
AS BUILT BY: DATE:	TOWNSHIP: SCANDIA VALLEY	CO. MORRISON	SERVICE AREA: LINCOLN

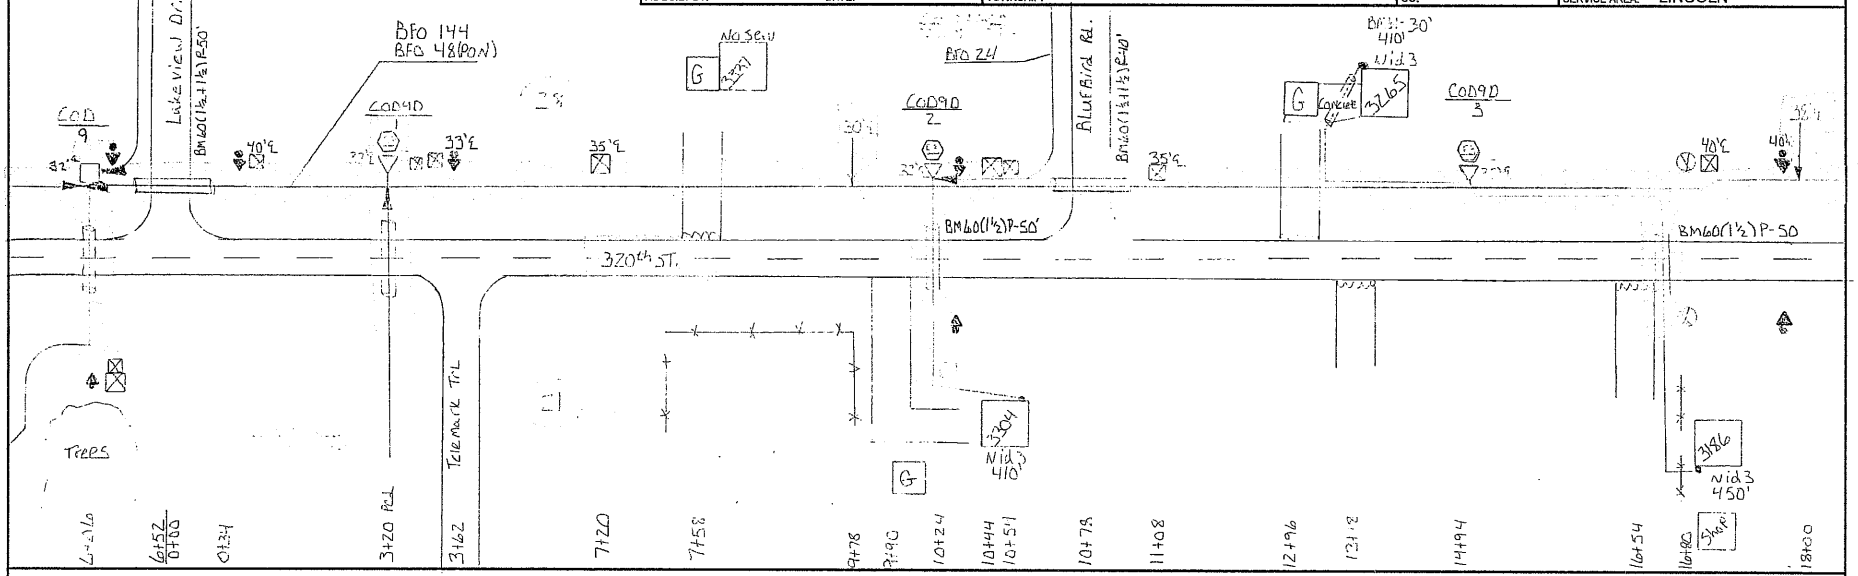

HOUSING NO.	BA	BDO			BFO				BH	BM						HBF		HO		NID		SUB NO.	SE		UD		UO		
			5		45 (PON)	41D				2	53	50	[illegible]					1		3			4						
1			1		366 EXPRESS	502				1	1		[illegible]					6											
2			1		[illegible] EXPRESS	[illegible]				1	1							10											
												50								1			410						
3			1		[illegible] EXPRESS	[illegible]				1	1		40					2											
														[illegible]						1		3265	410						
												50								1		[illegible]	450						
			3		1540	1948				3	3	100	90	30				18		3			1270						

Image by CNS