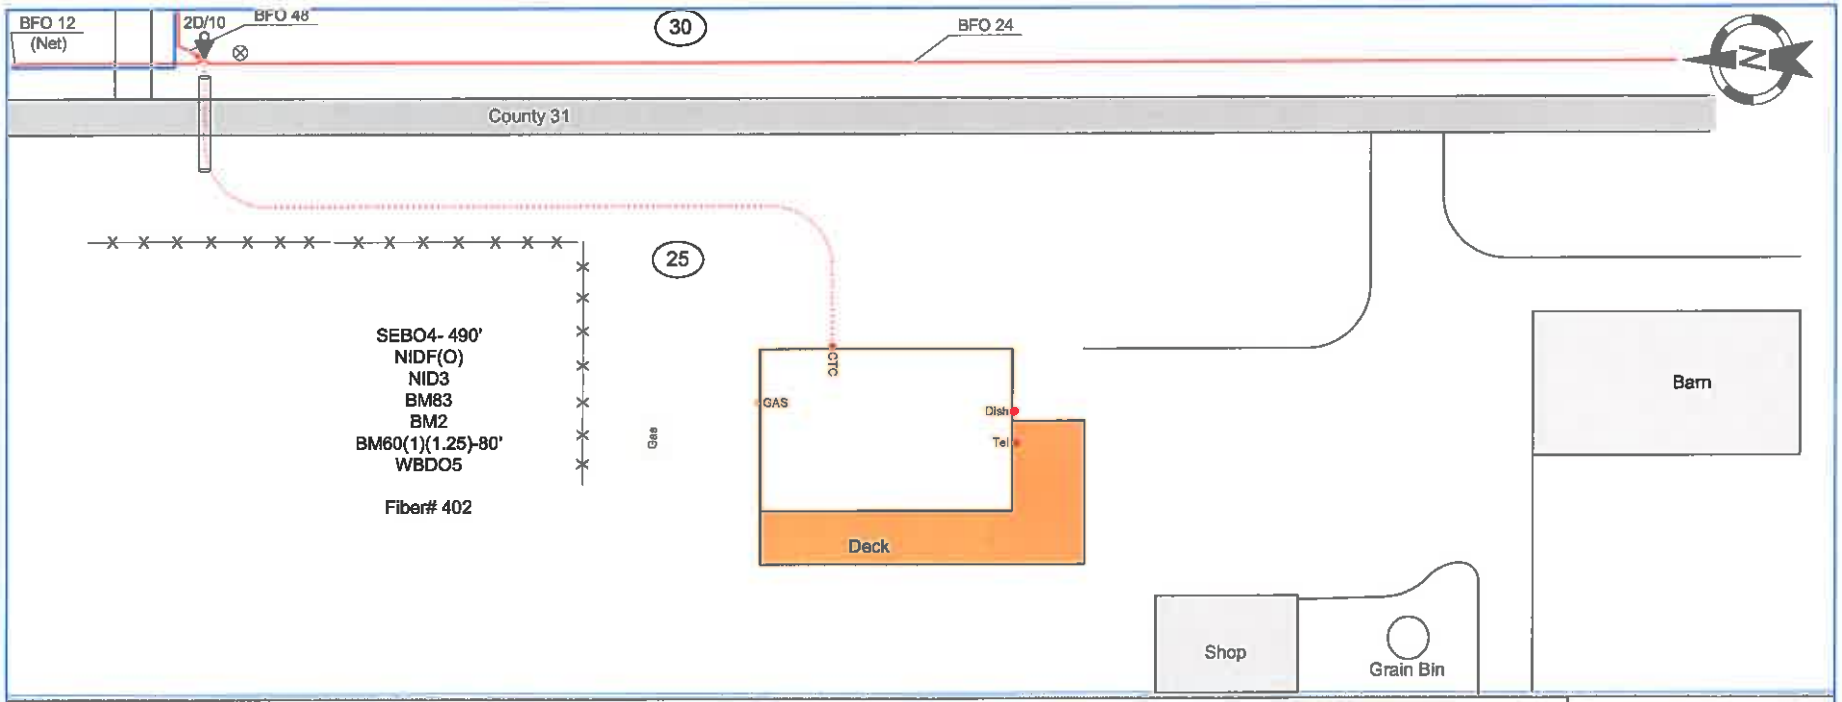

FROM	TO	BA

Staking Sheet

Consolidated Telephone Company

Name: 28891 County 31
WO: 2019-Randall
Exch: ILEC
Route: 2D/10
ROW: Drop
State: Minnesota
County: Todd/Morrison
Range: 32W/31W
Twsp: 130N Section: 25/30

Township: Little Elk/Parker

Staked By: Zach Date: 8/19/19
Revised By: Date:
Revised By: Date:
Revised By: Date:
As-Built By: Date:

Sheet No. 1 of 1

DRAWING NOT TO SCALE Consolidated Telecommunications Company – 218-454-1234